OVERALL HYDROLOGY SCHEMATIC

DESIGNED	DRAWN	CHECKED	DATE
RAS	ZDR	HAA	02/10

Entellus
2255 N. 44th Street Suite 125
Phoenix, AZ 85008-3279
Tel 602.244.2566
Fax 602.244.5947
Web Site: www.entellus.com

29737
HERMAN A. ARISTIZABAL
Expires 12/31/2010
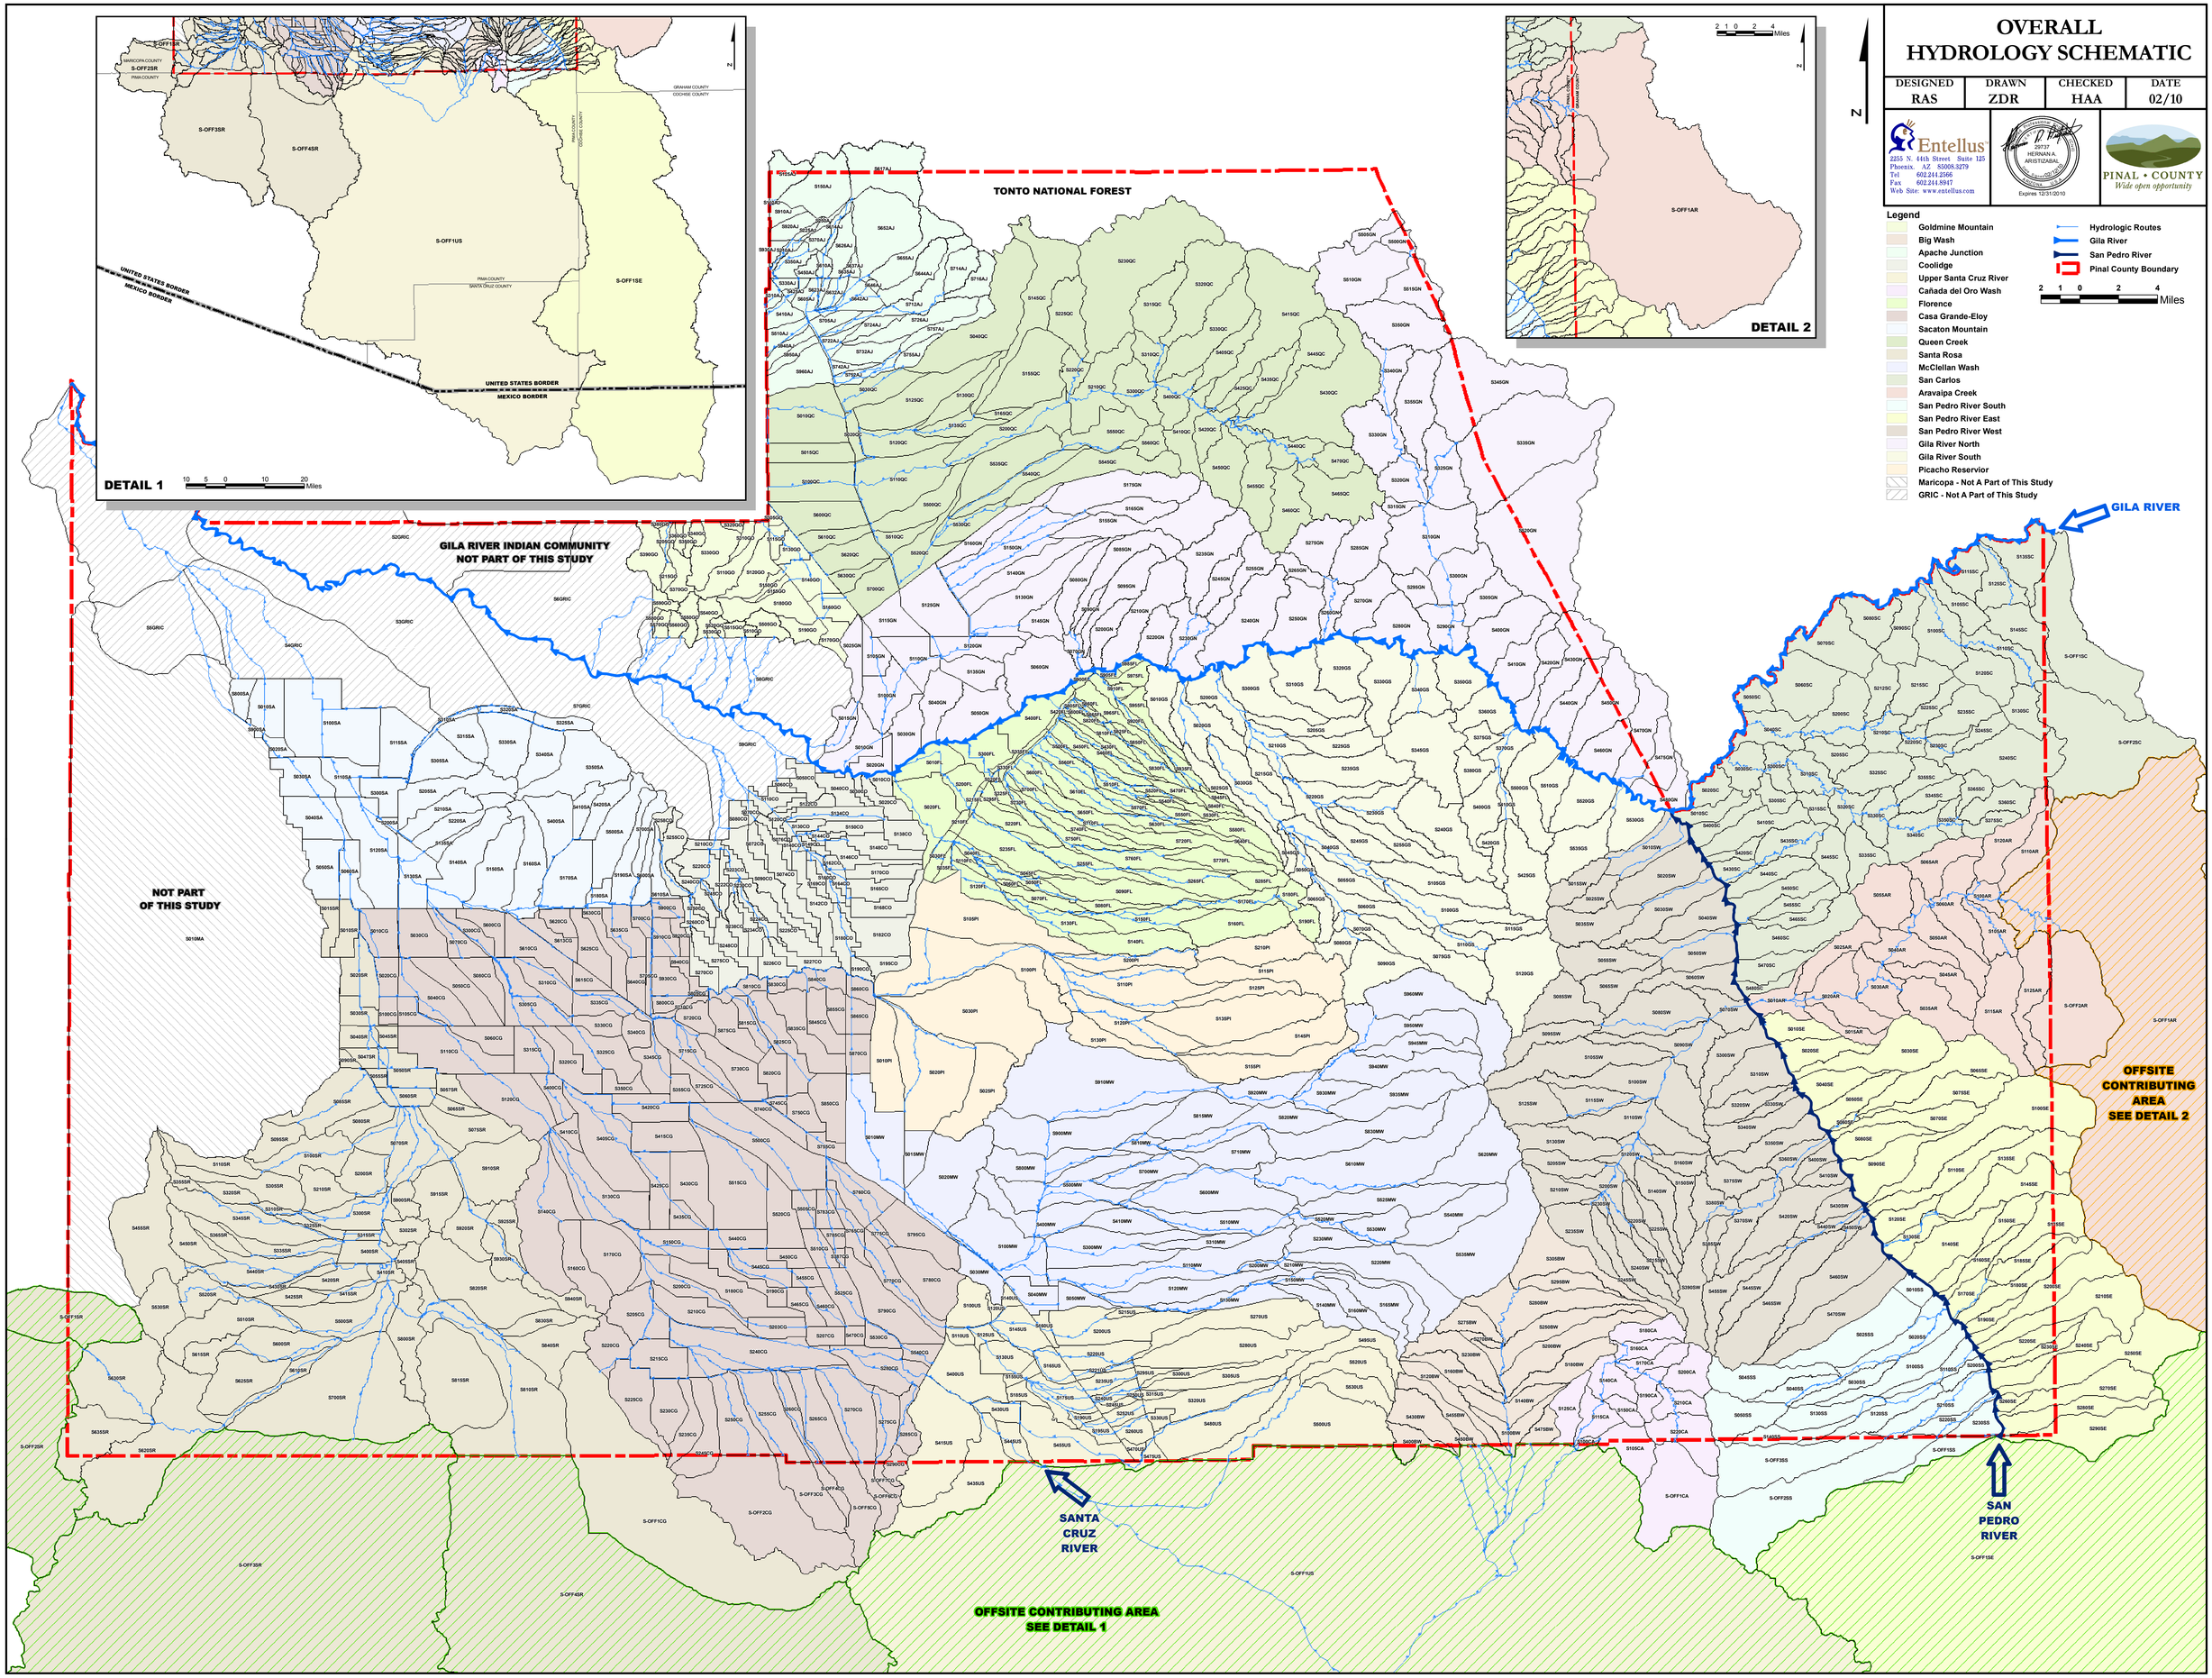
PINAL • COUNTY
Wide open opportunity