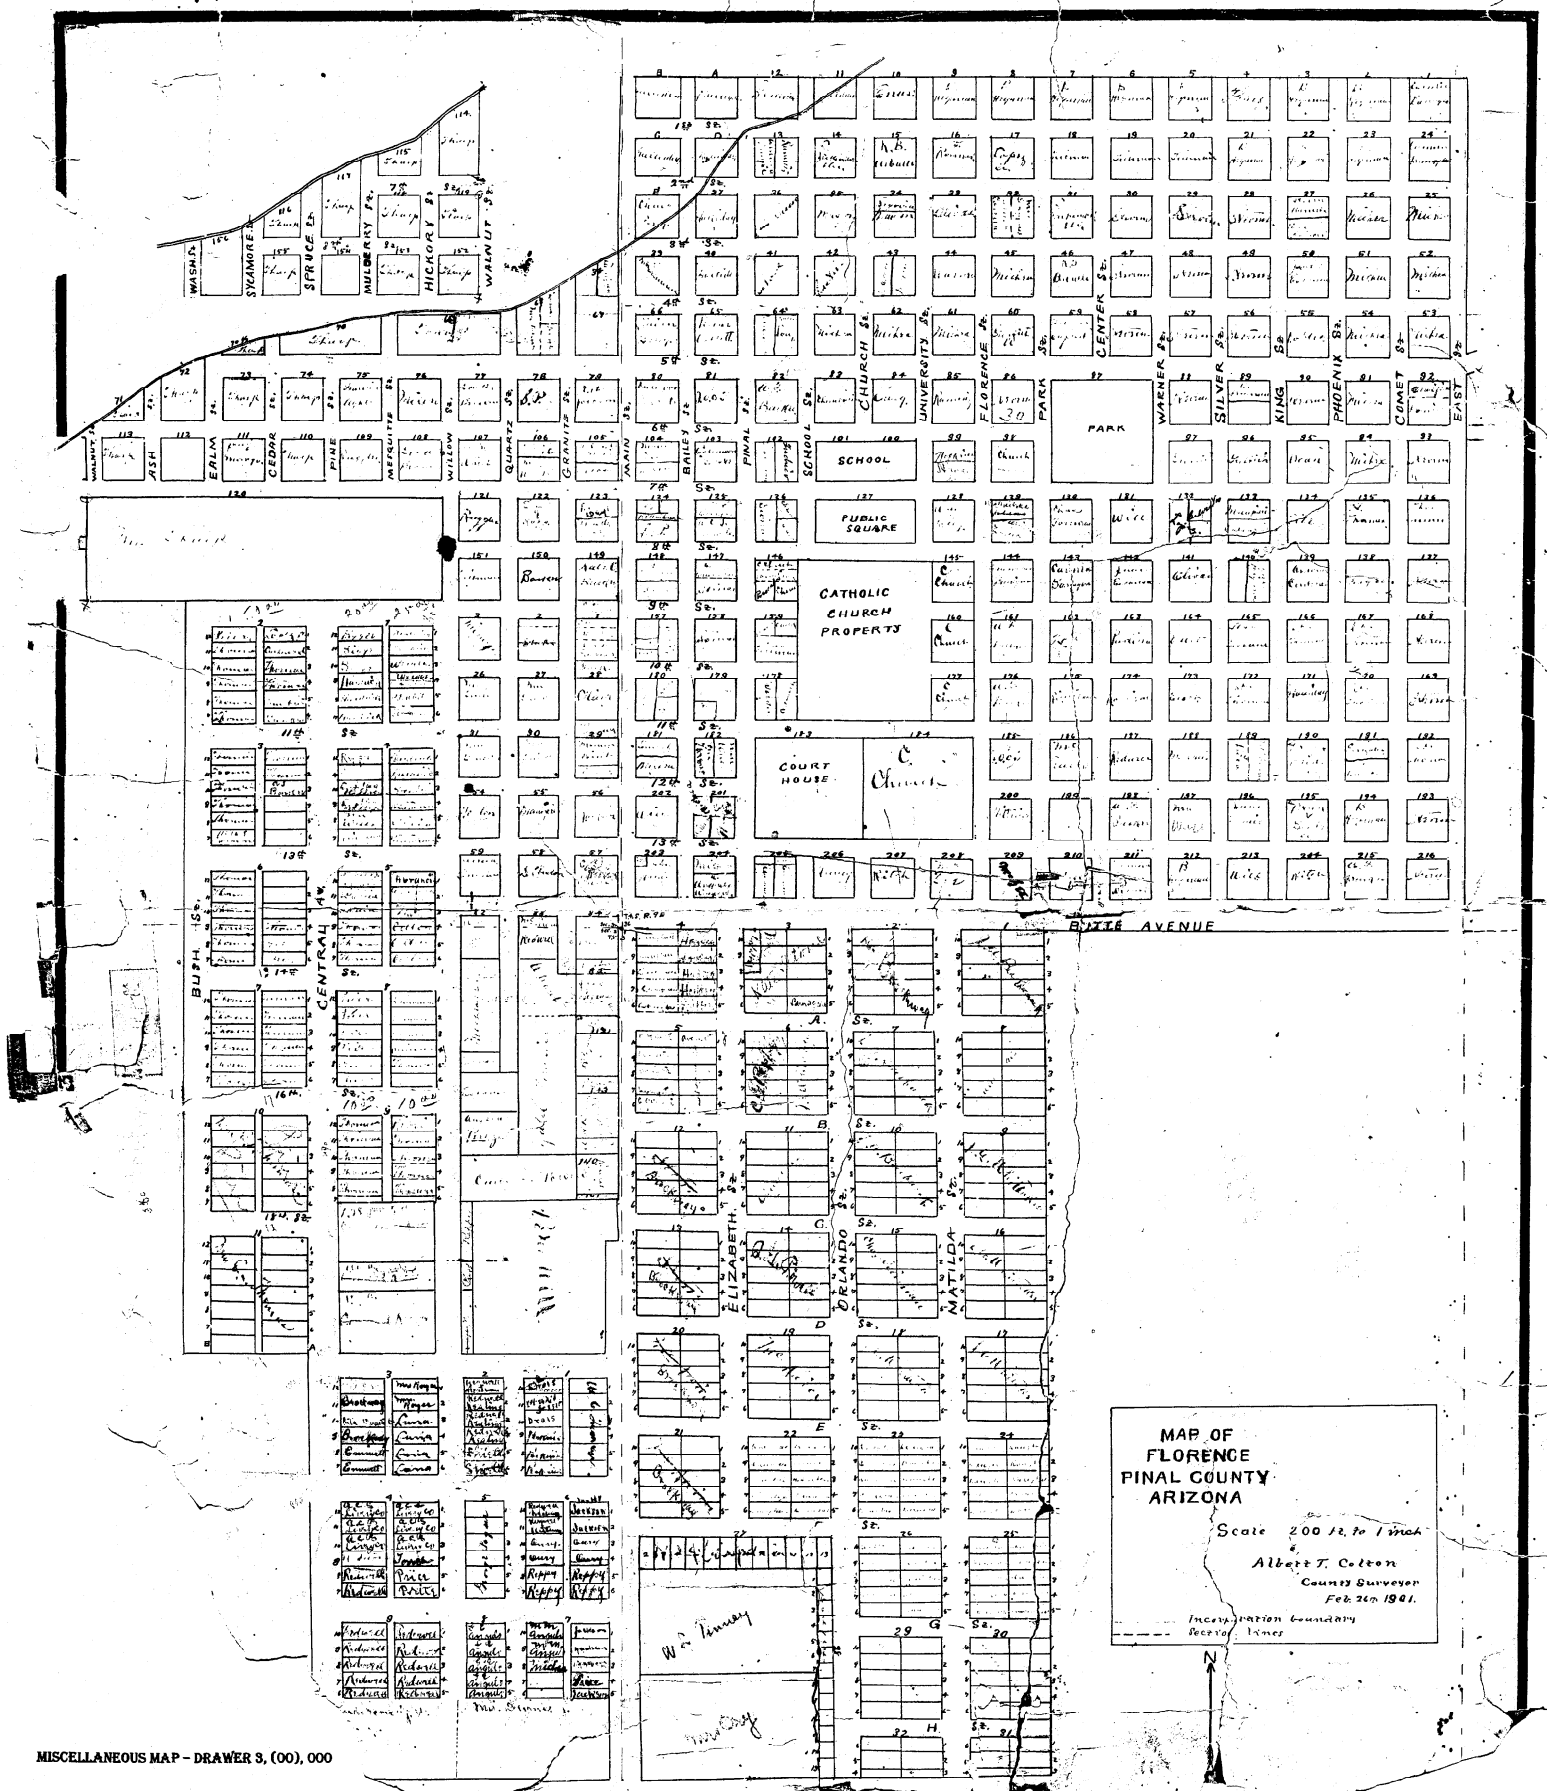

MISCELLANEOUS MAP – DRAWER 3, (00), 000

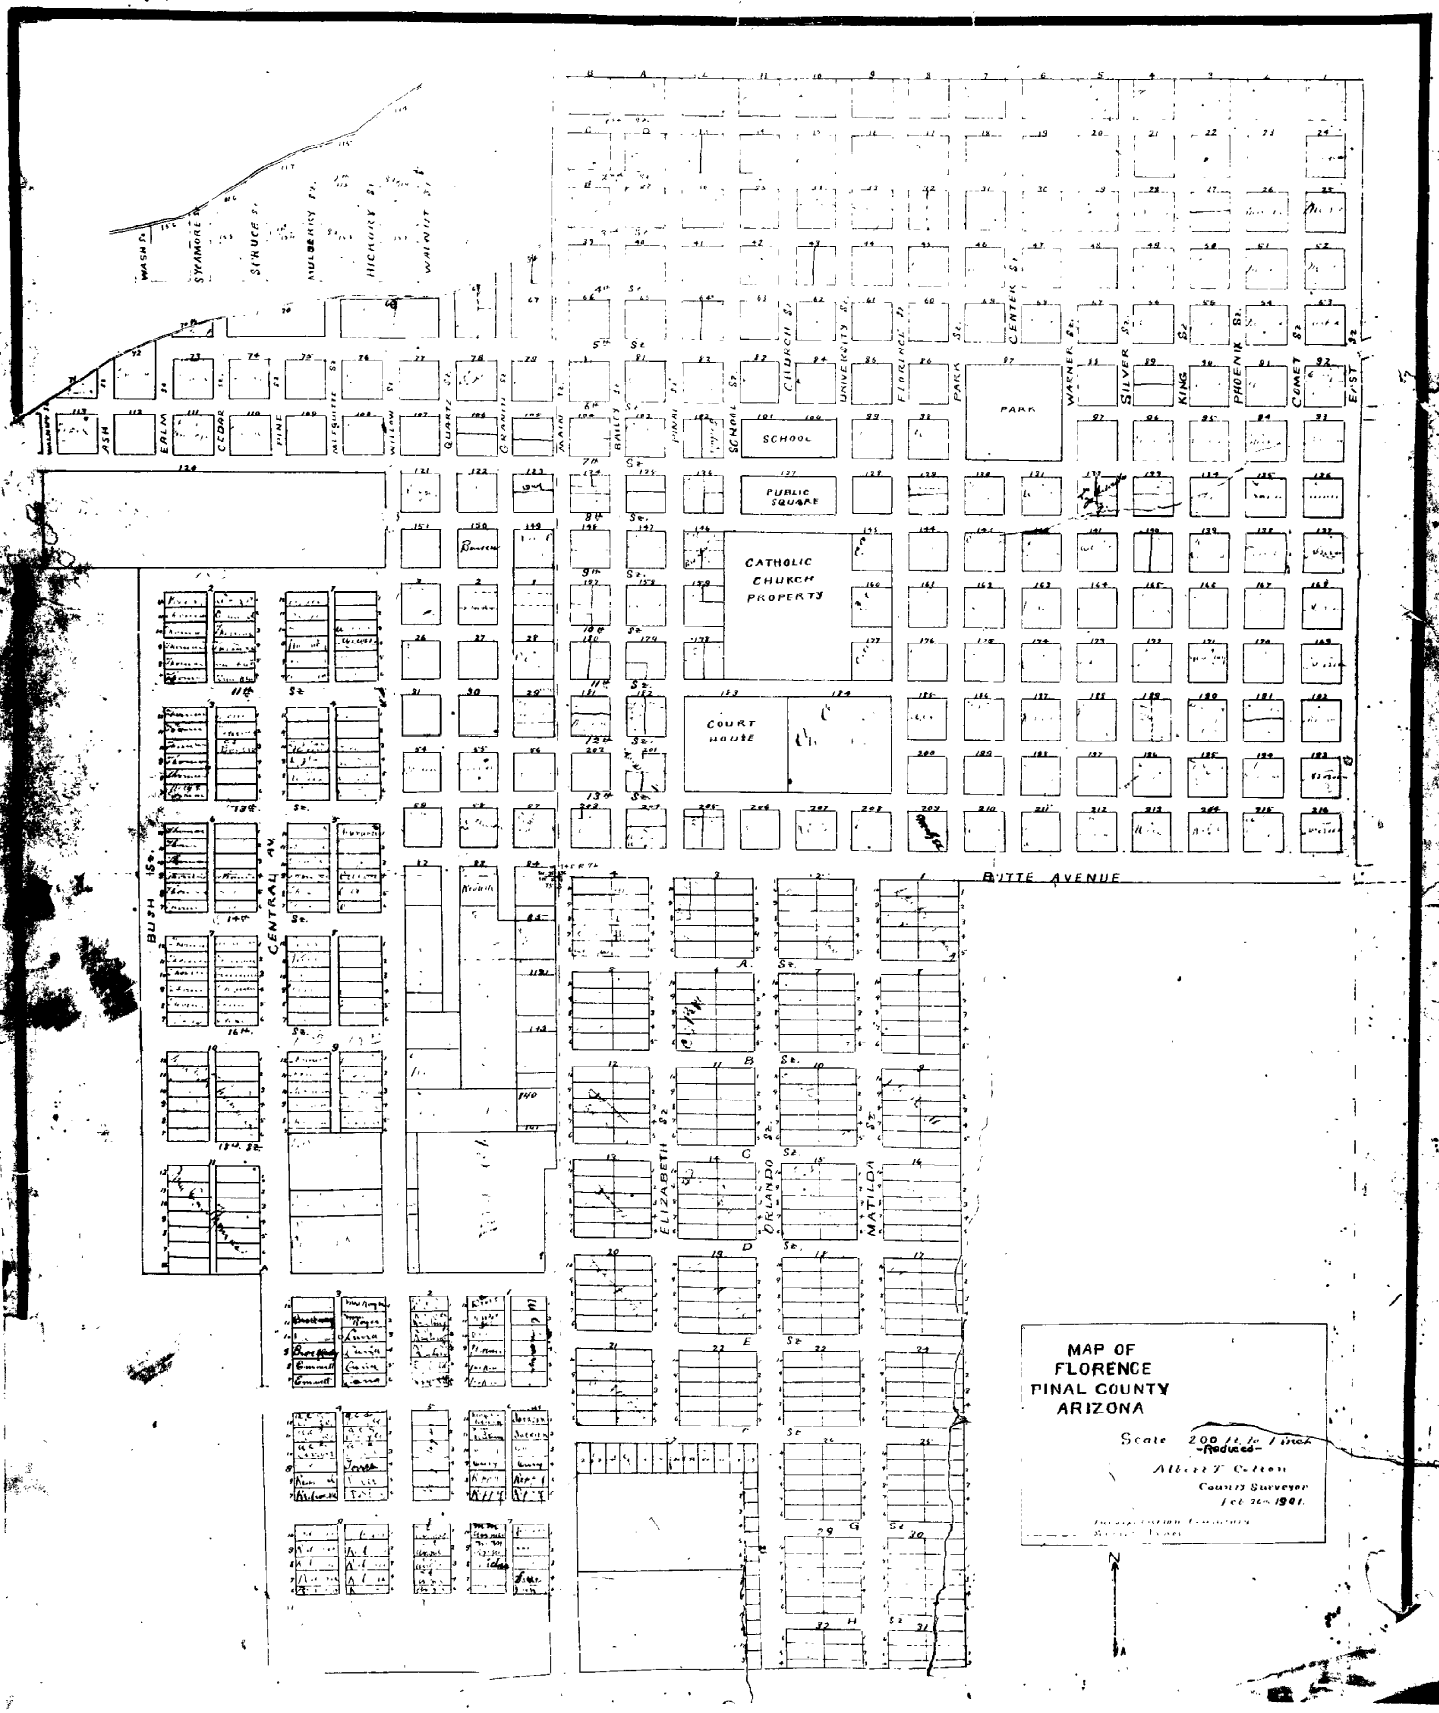
MAP OF
FLORENCE
PINAL COUNTY
ARIZONA
Scale 200 ft. to 1 inch
-Reduced-
Albert T. Colton
County Surveyor
Feb 26th 1901.
BUTTE AVENUE
CATHOLIC CHURCH PROPERTY
COURT HOUSE
PUBLIC SQUARE
SCHOOL
PARK
CENTRAL AV.
BUSH St.
ELIZABETH St.
ORLANDO St.
MATILDA St.
WASH St.
SYCAMORE St.
SPRUCE St.
MULBERRY St.
HICKORY St.
WALNUT St.
ASH
ELM
CEDAR
PINE
MESQUITE St.
WILLOW St.
QUARTZ St.
GRANITE St.
MAIN St.
BAILEY St.
PINAL St.
SCHOOL St.
CHURCH St.
UNIVERSITY St.
FLORENCE St.
PARK St.
CENTER St.
WARNER St.
SILVER St.
KING St.
PHOENIX St.
COMET St.
EAST St.
A. St.
B. St.
C. St.
D. St.
E. St.
F. St.
G. St.
H. St.
N