SEC. 20 E2 TN.2S RG.8E

109-47

AREA CODE
0000

SPECIAL DISTRICTS
00000
00000

ALL TRACTS UNDER 109-45-135B

THIS MAP IS FOR TAX PURPOSES ONLY.

THIS OFFICE WILL NOT ASSUME LIABILITY FOR REPRESENTATION, MEASUREMENTS OR ACREAGE.

CAMBRIA PARCEL 7
CAB "D" SLIDE 024

THE ORIGINAL PLAT OF THIS SUBDIVISION IS ON FILE WITH THE PINAL COUNTY RECORDERS OFFICE, FOR COMPLETE INFORMATION OF PLAT AND CC&R's CALL (520) 868-7100.

CANCELED PARCEL
104-22-038D

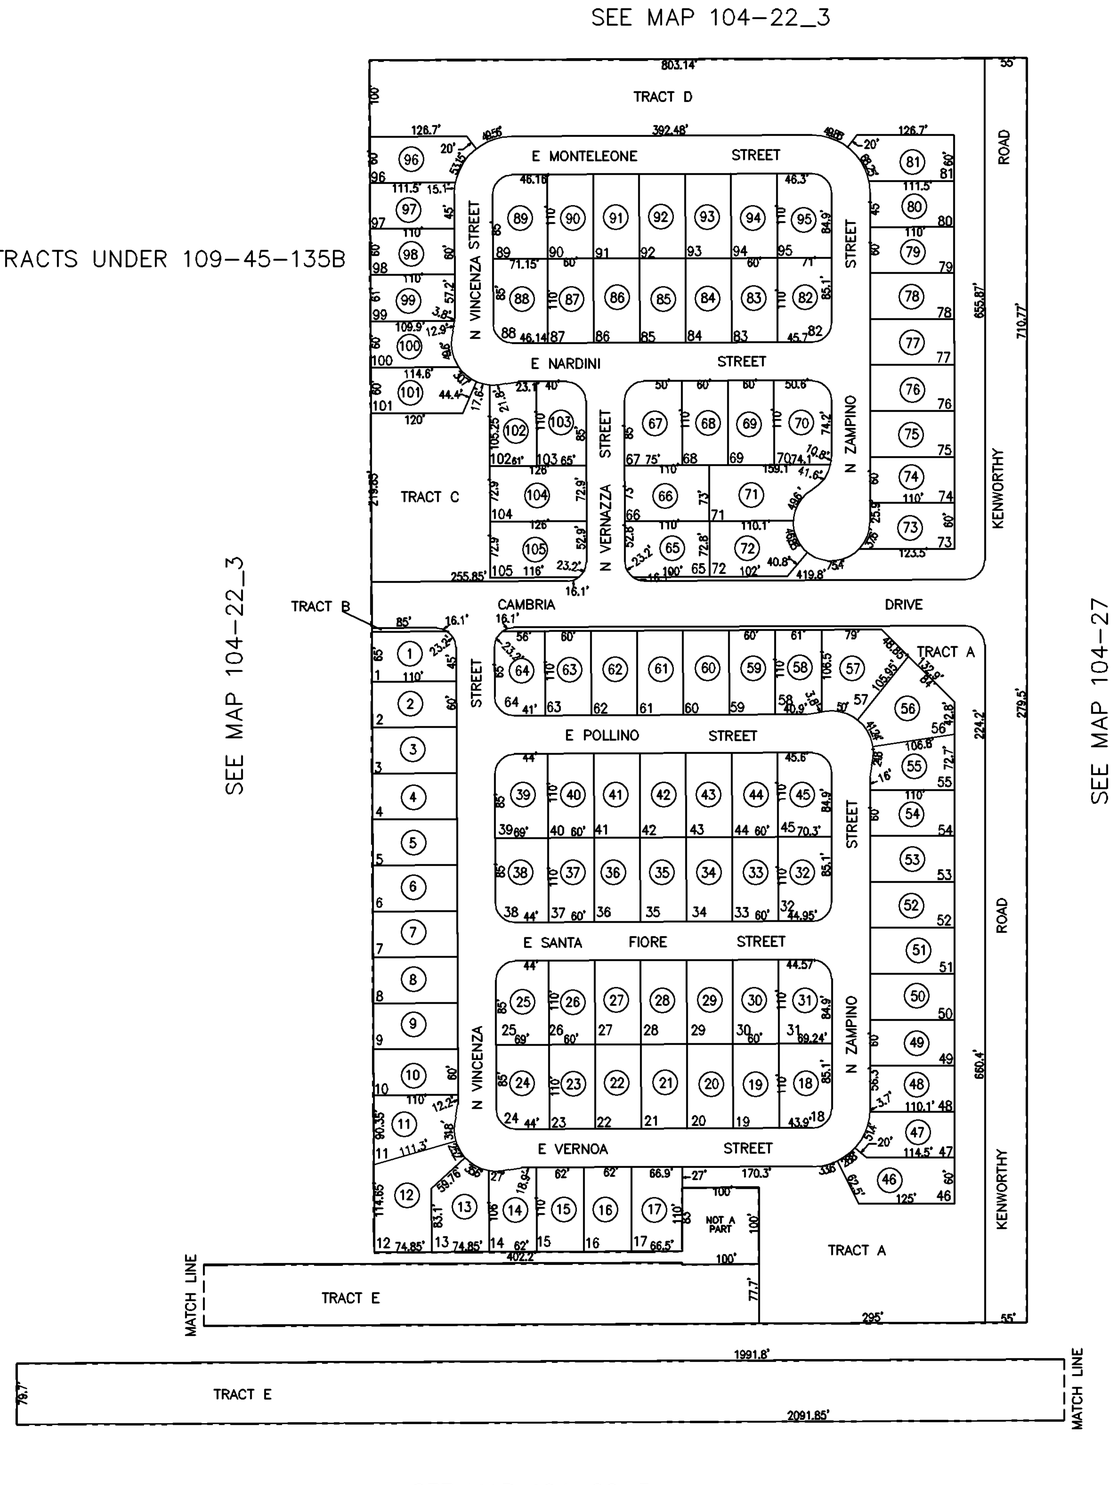

VICINITY MAP

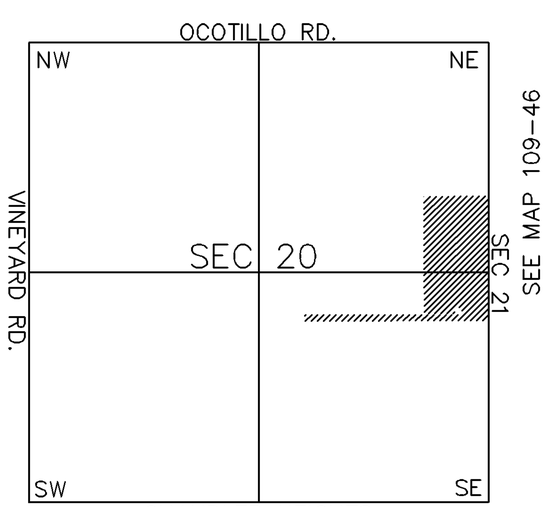

SCALE: 1" = 200'

UPDATED BY: DN
01-31-2007

PINAL COUNTY ASSESSORS MAP