SEC. 20 TN.2S RG.8E

109-48_1

CAMBRIA PARCEL 3
CAB "D" SLIDE 033

AREA CODE
0000

SPECIAL DISTRICTS
00000
00000

THIS MAP IS FOR TAX PURPOSES ONLY.

THIS OFFICE WILL NOT ASSUME LIABILITY FOR REPRESENTATION, MEASUREMENTS OR ACREAGE.

THE ORIGINAL PLAT OF THIS SUBDIVISION IS ON FILE WITH THE PINAL COUNTY RECORDERS OFFICE, FOR COMPLETE INFORMATION OF PLAT AND CC&R's CALL (520) 868-7100.

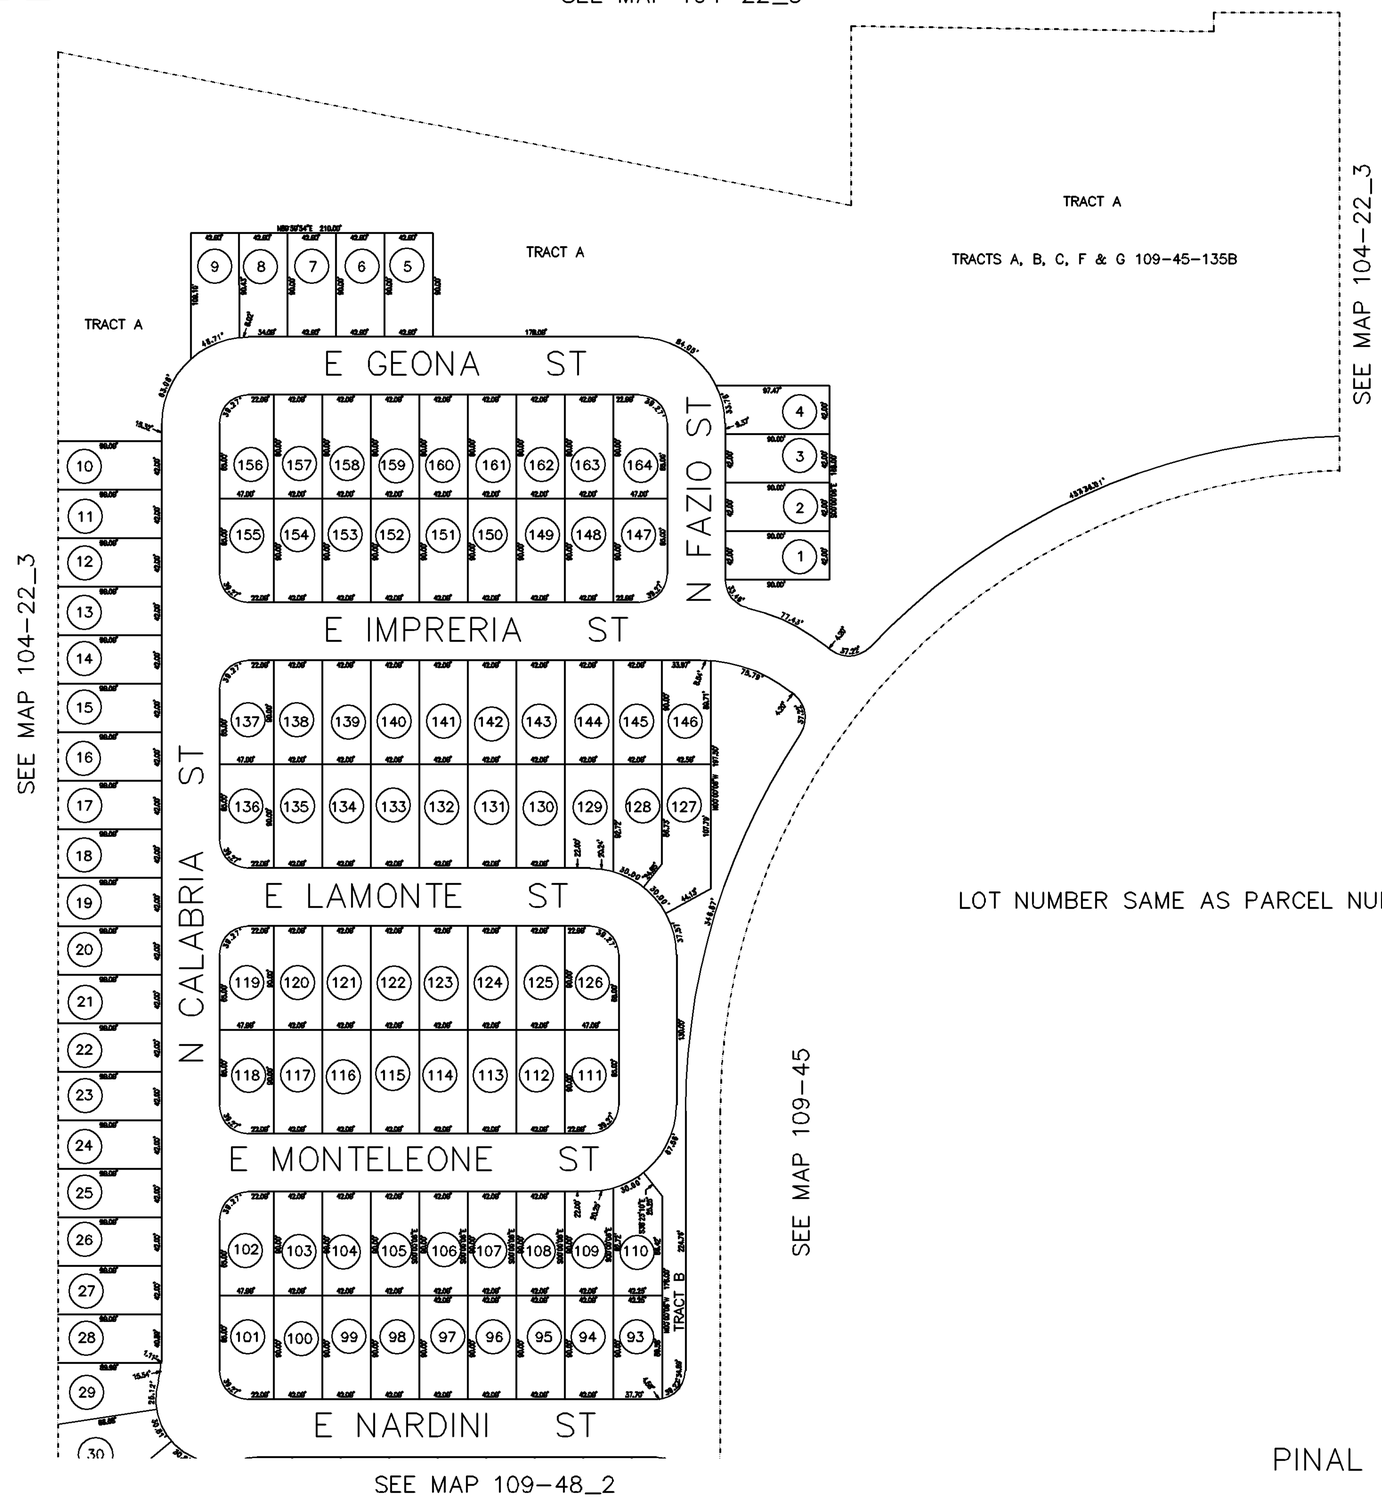

TRACTS A, B, C, F, & G
UNDER PARCEL 109-45-135B

TRACT D
UNDER PARCEL 109-45-135C

TRACT E
UNDER PARCEL 109-48-165B

LOT NUMBER SAME AS PARCEL NUMBER

NORTH

SCALE: 1" = 150'

UPDATED BY: DN
01-31-2007

VICINITY MAP

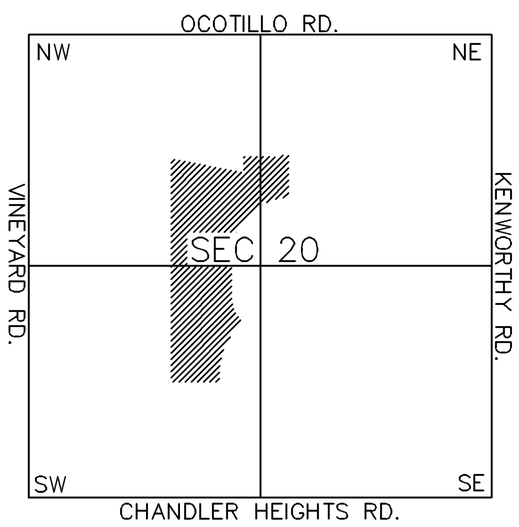

PINAL COUNTY ASSESSORS MAP