SEC. 6 TN.3S RG.8E

210-68
2/6

AREA CODE

0000

SPECIAL DISTRICTS

00000
00000

THIS MAP IS FOR TAX PURPOSES ONLY.

THIS OFFICE WILL NOT ASSUME LIABILITY FOR REPRESENTATION, MEASUREMENTS OR ACREAGE.

THE ORIGINAL PLAT OF THIS SUBDIVISION IS ON FILE WITH THE PINAL COUNTY RECORDERS OFFICE, FOR COMPLETE INFORMATION OF PLAT AND CC&R's CALL (520) 868-7100.

ALL COMMON AREA TRACTS
UNDER APN 210-68-126A

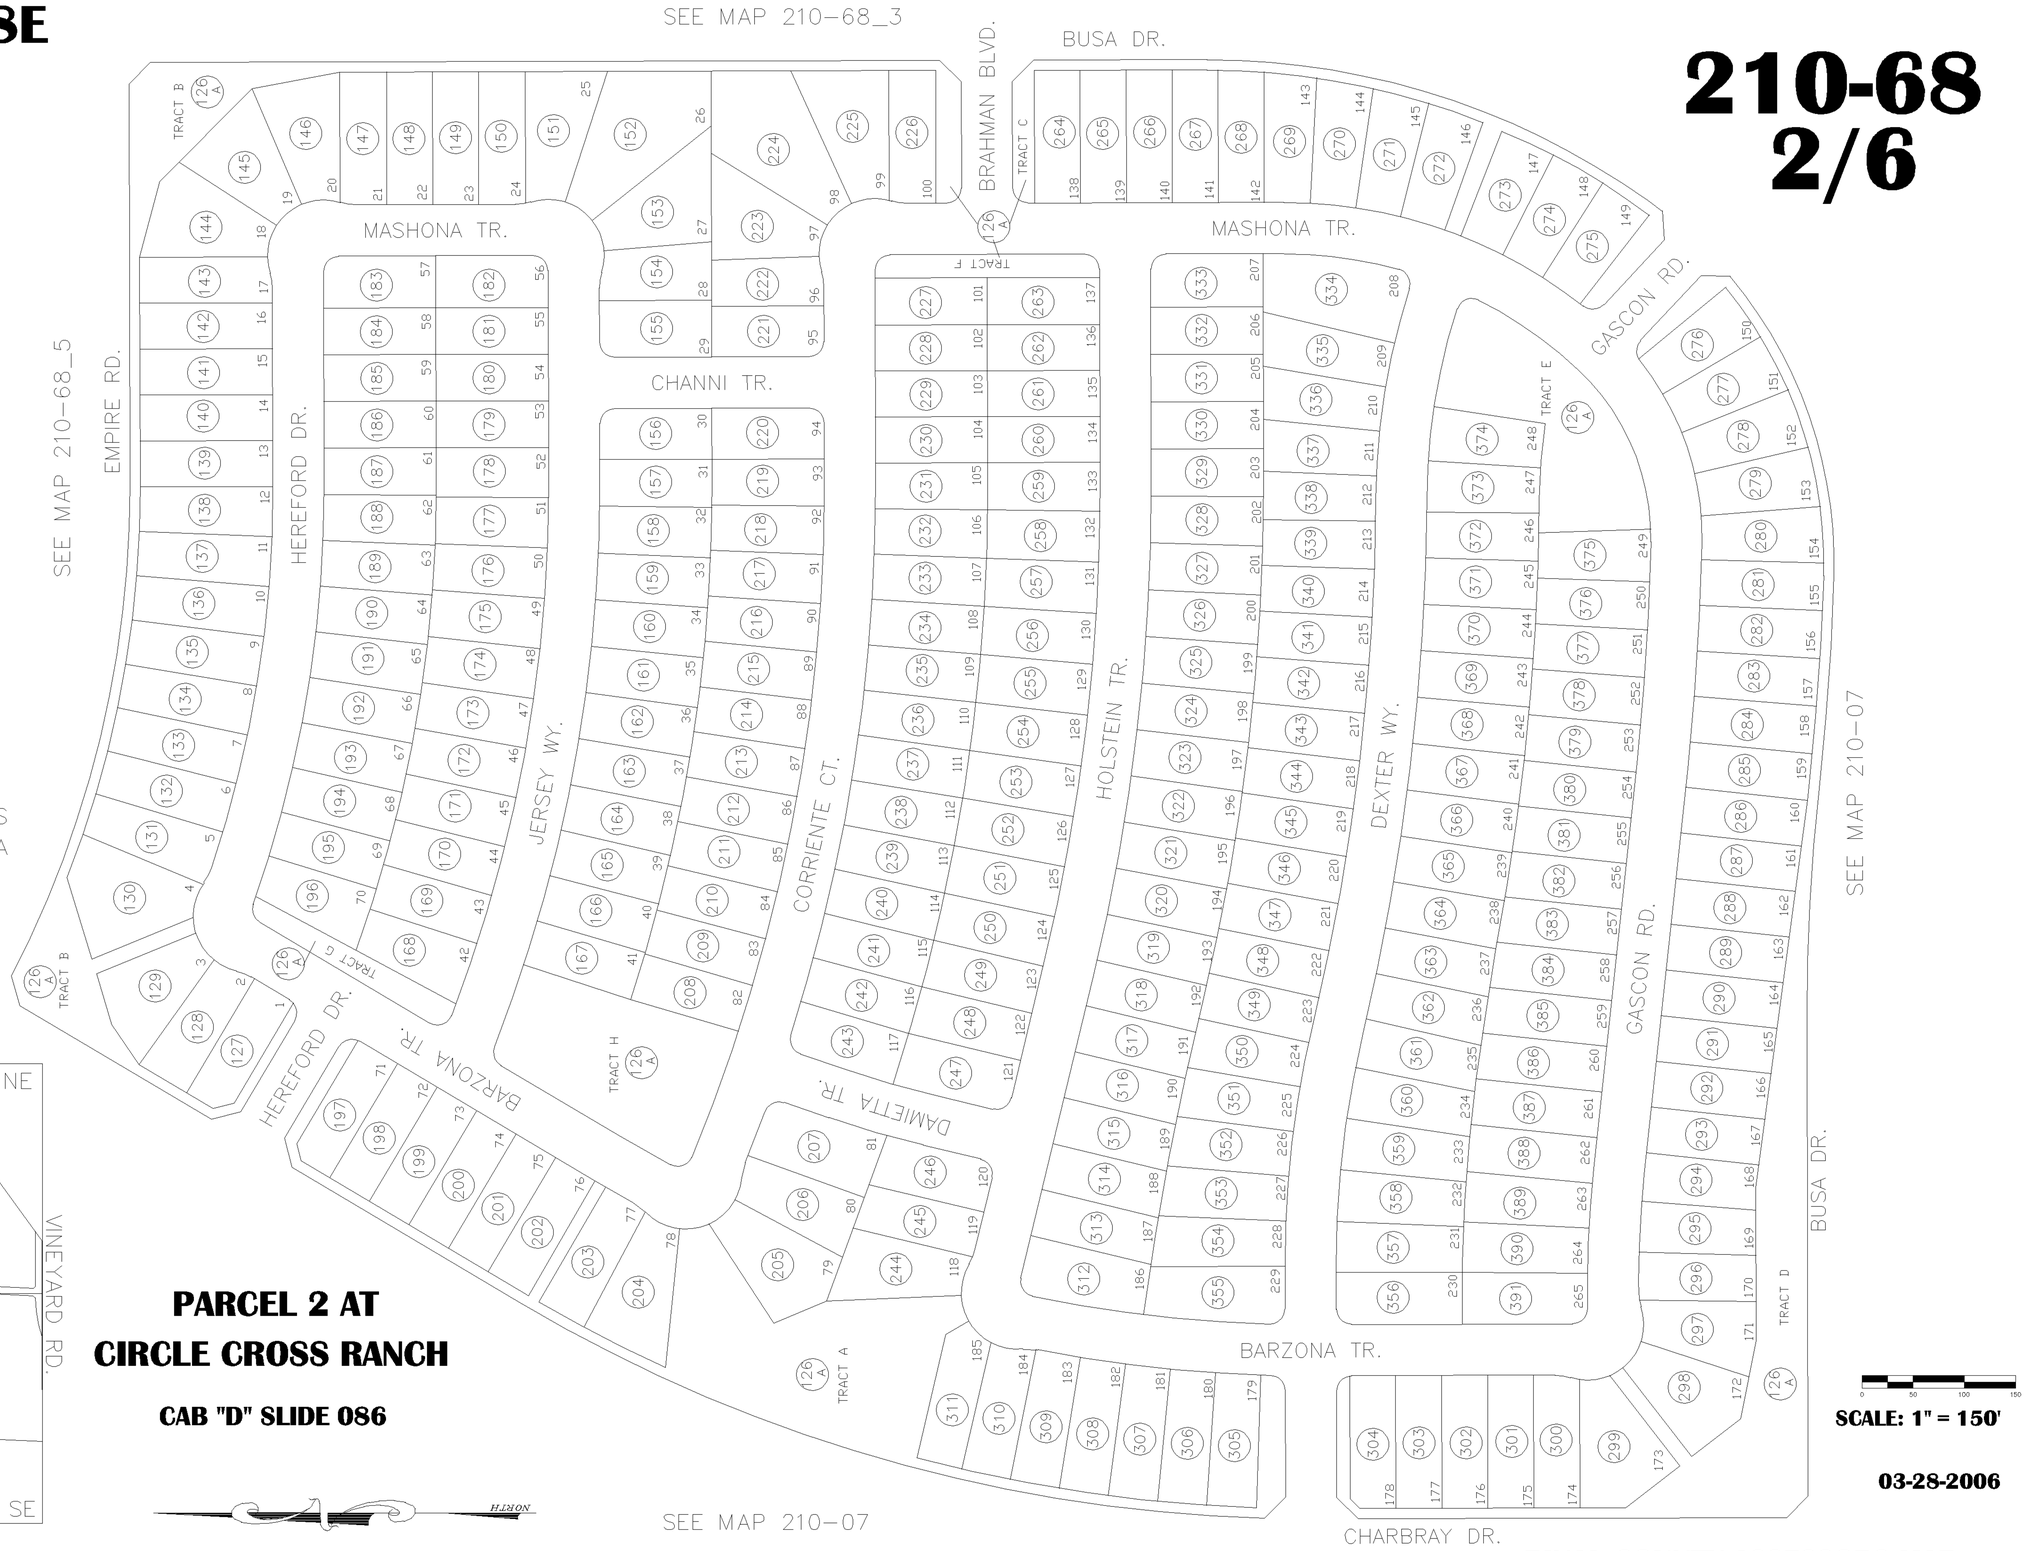

VICINITY MAP

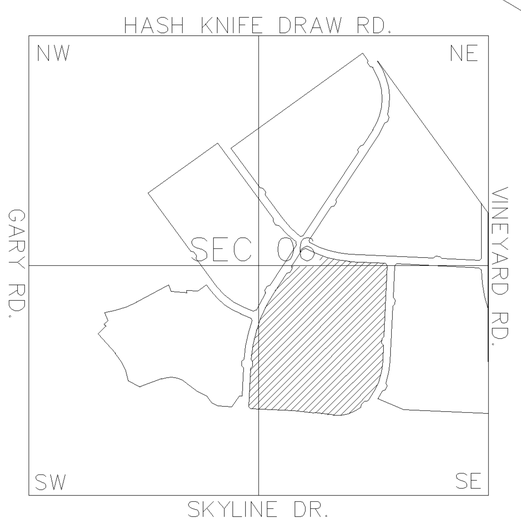

PARCEL 2 AT
CIRCLE CROSS RANCH

CAB "D" SLIDE 086

NORTH

SCALE: 1" = 150'

03-28-2006

PINAL COUNTY ASSESSORS MAP