SEC. 29 & 30 TN.3S RG.8E

210-72
3/3

JOHNSON RANCH
UNIT 16

CAB D – SLD 171

AREA CODE
0129

SPECIAL DISTRICTS
00000
00000

THIS MAP IS FOR TAX PURPOSES ONLY.

THIS OFFICE WILL NOT ASSUME LIABILITY FOR REPRESENTATION, MEASUREMENTS OR ACREAGE.

THE ORIGINAL PLAT OF THIS SUBDIVISION IS ON FILE WITH THE PINAL COUNTY RECORDERS OFFICE, FOR COMPLETE INFORMATION OF PLAT AND CC&R's CALL (520) 868-7100.

ALL TRACTS # 210-72-594

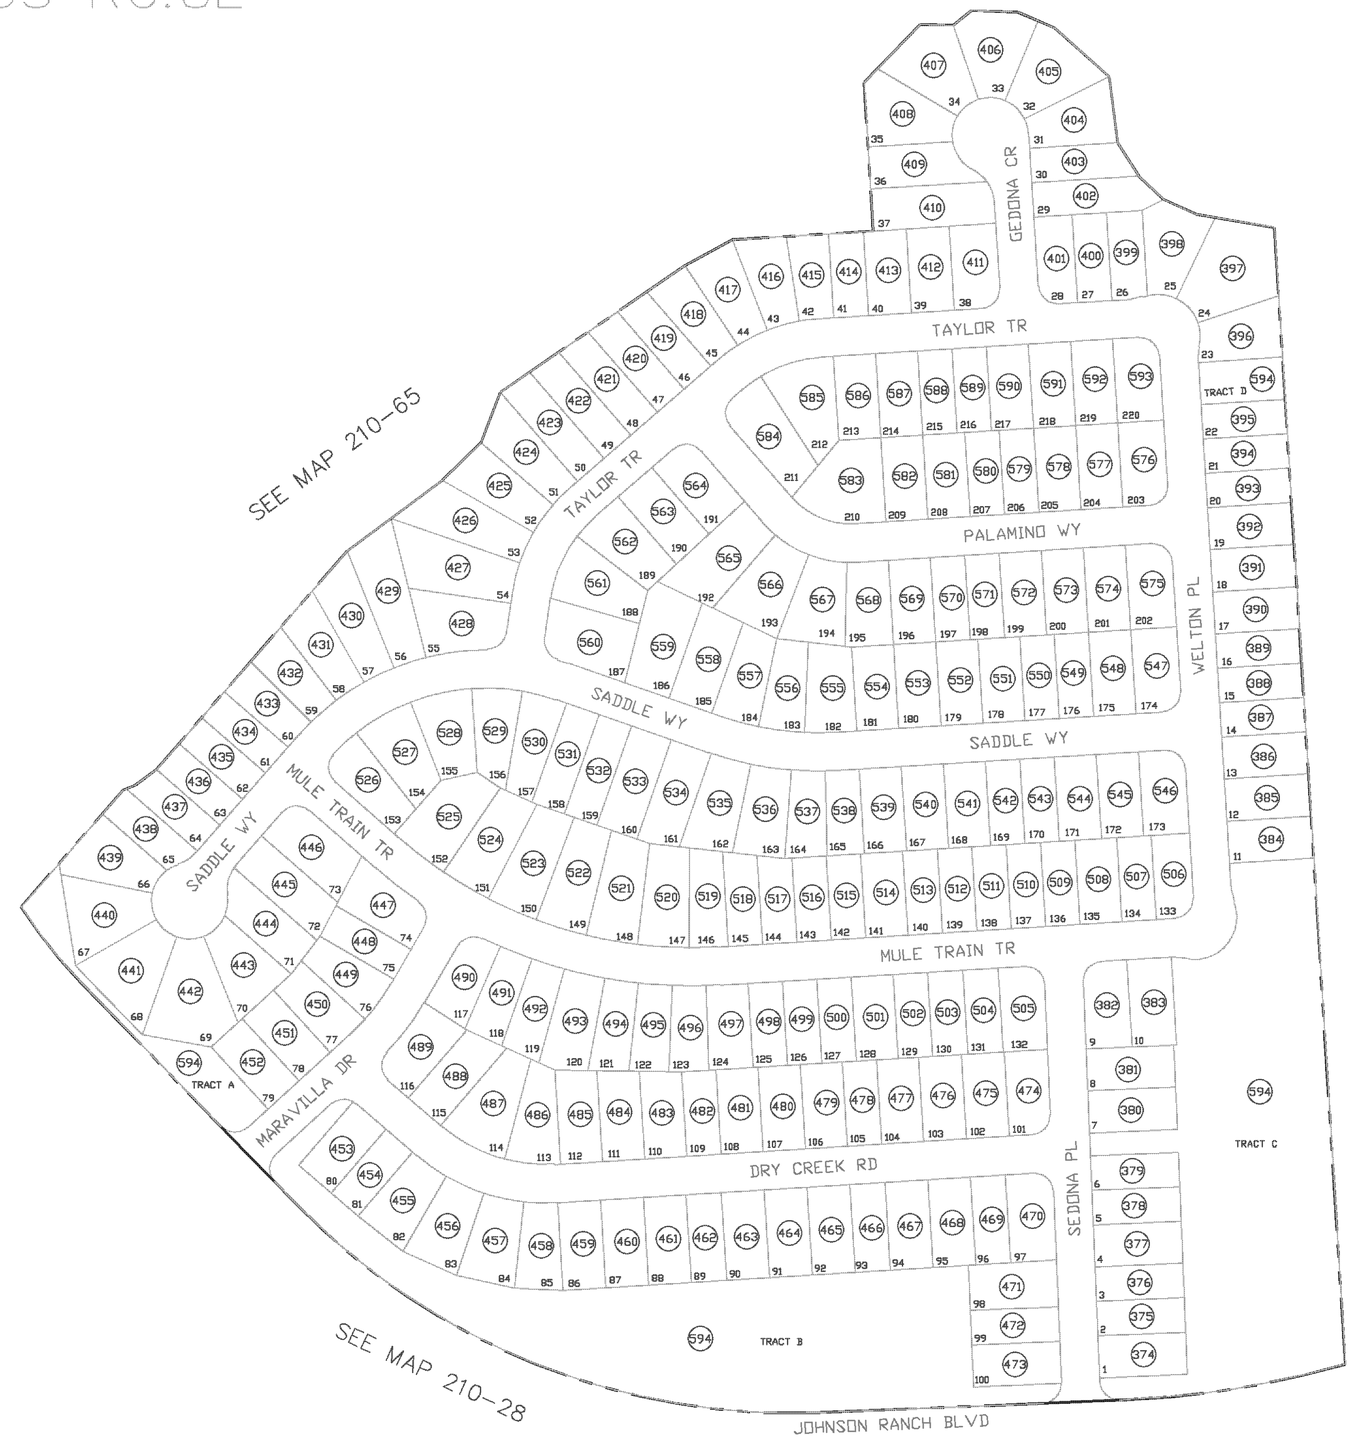

VICINITY MAP

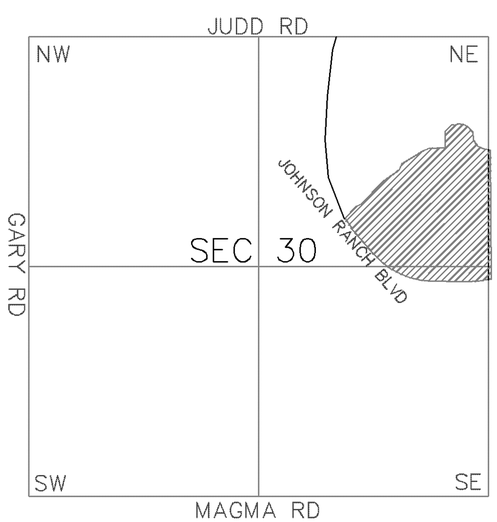

SCALE: 1" = 200'

08-06-2003

PINAL COUNTY ASSESSORS MAP