SEC. 10 SW NE TN.7S RG.7E

SEE MAP 402-10_2

402-10
1/4

TOLTEC ARIZONA VALLEY UNIT 08

BK. 11 - PG 27

AREA CODE
0000

SPECIAL DISTRICTS
00000
00000

THIS MAP IS FOR TAX PURPOSES ONLY.

THIS OFFICE WILL NOT ASSUME LIABILITY FOR REPRESENTATION, MEASUREMENTS OR ACREAGE.

THE ORIGINAL PLAT OF THIS SUBDIVISION IS ON FILE WITH THE PINAL COUNTY RECORDERS OFFICE, FOR COMPLETE INFORMATION OF PLAT AND CC&R's CALL (520) 868-7100.

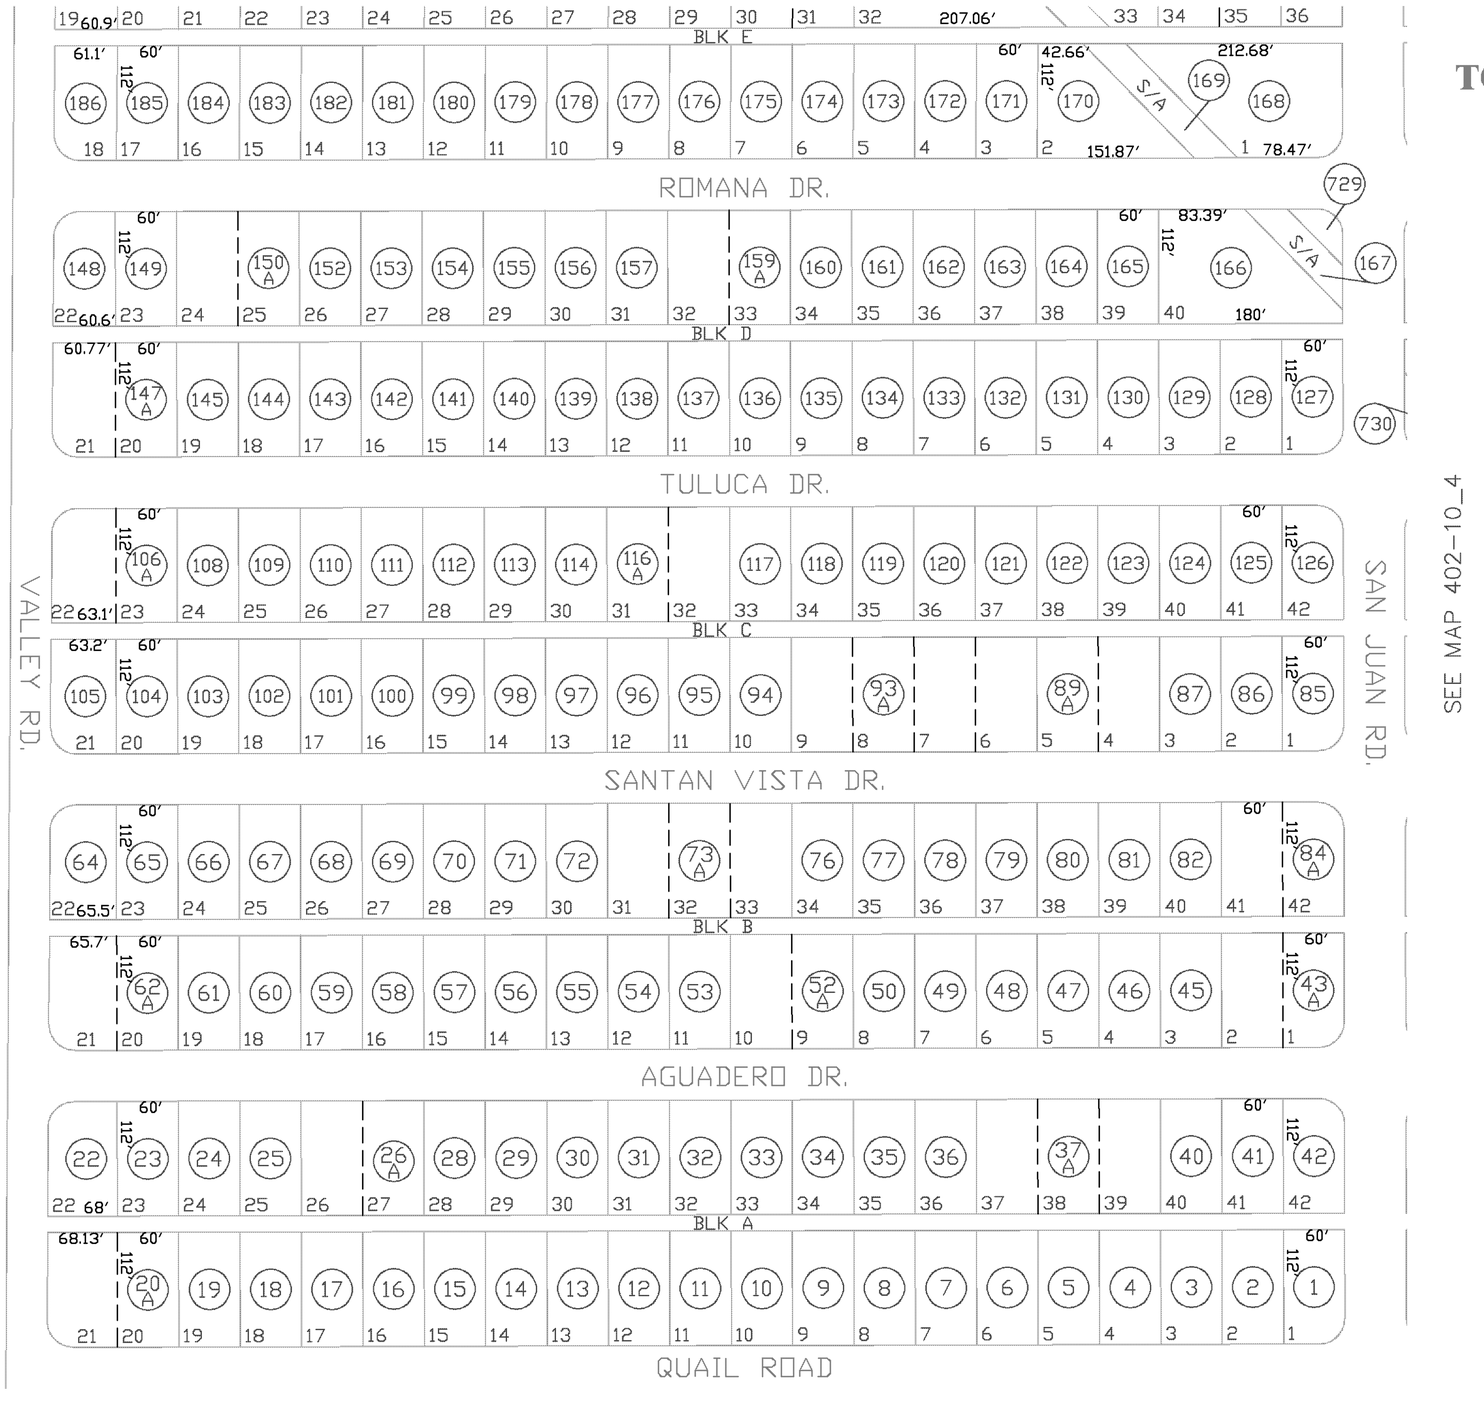

VICINITY MAP

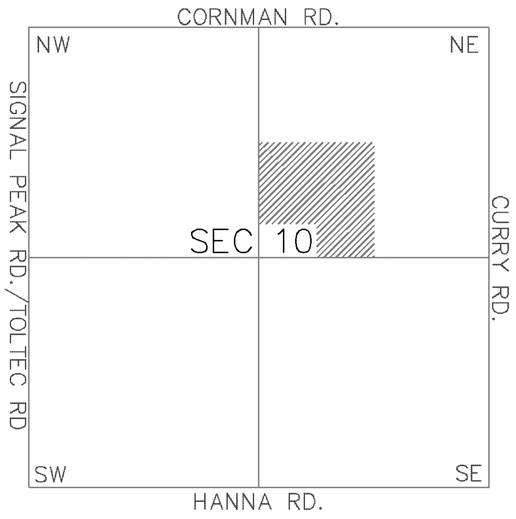

SCALE: 1" = 150'

07-08-2005

SEE MAP 402-11

PINAL COUNTY ASSESSORS MAP