SEC. 16 NW, TN.6S RG.6E

505-01_8

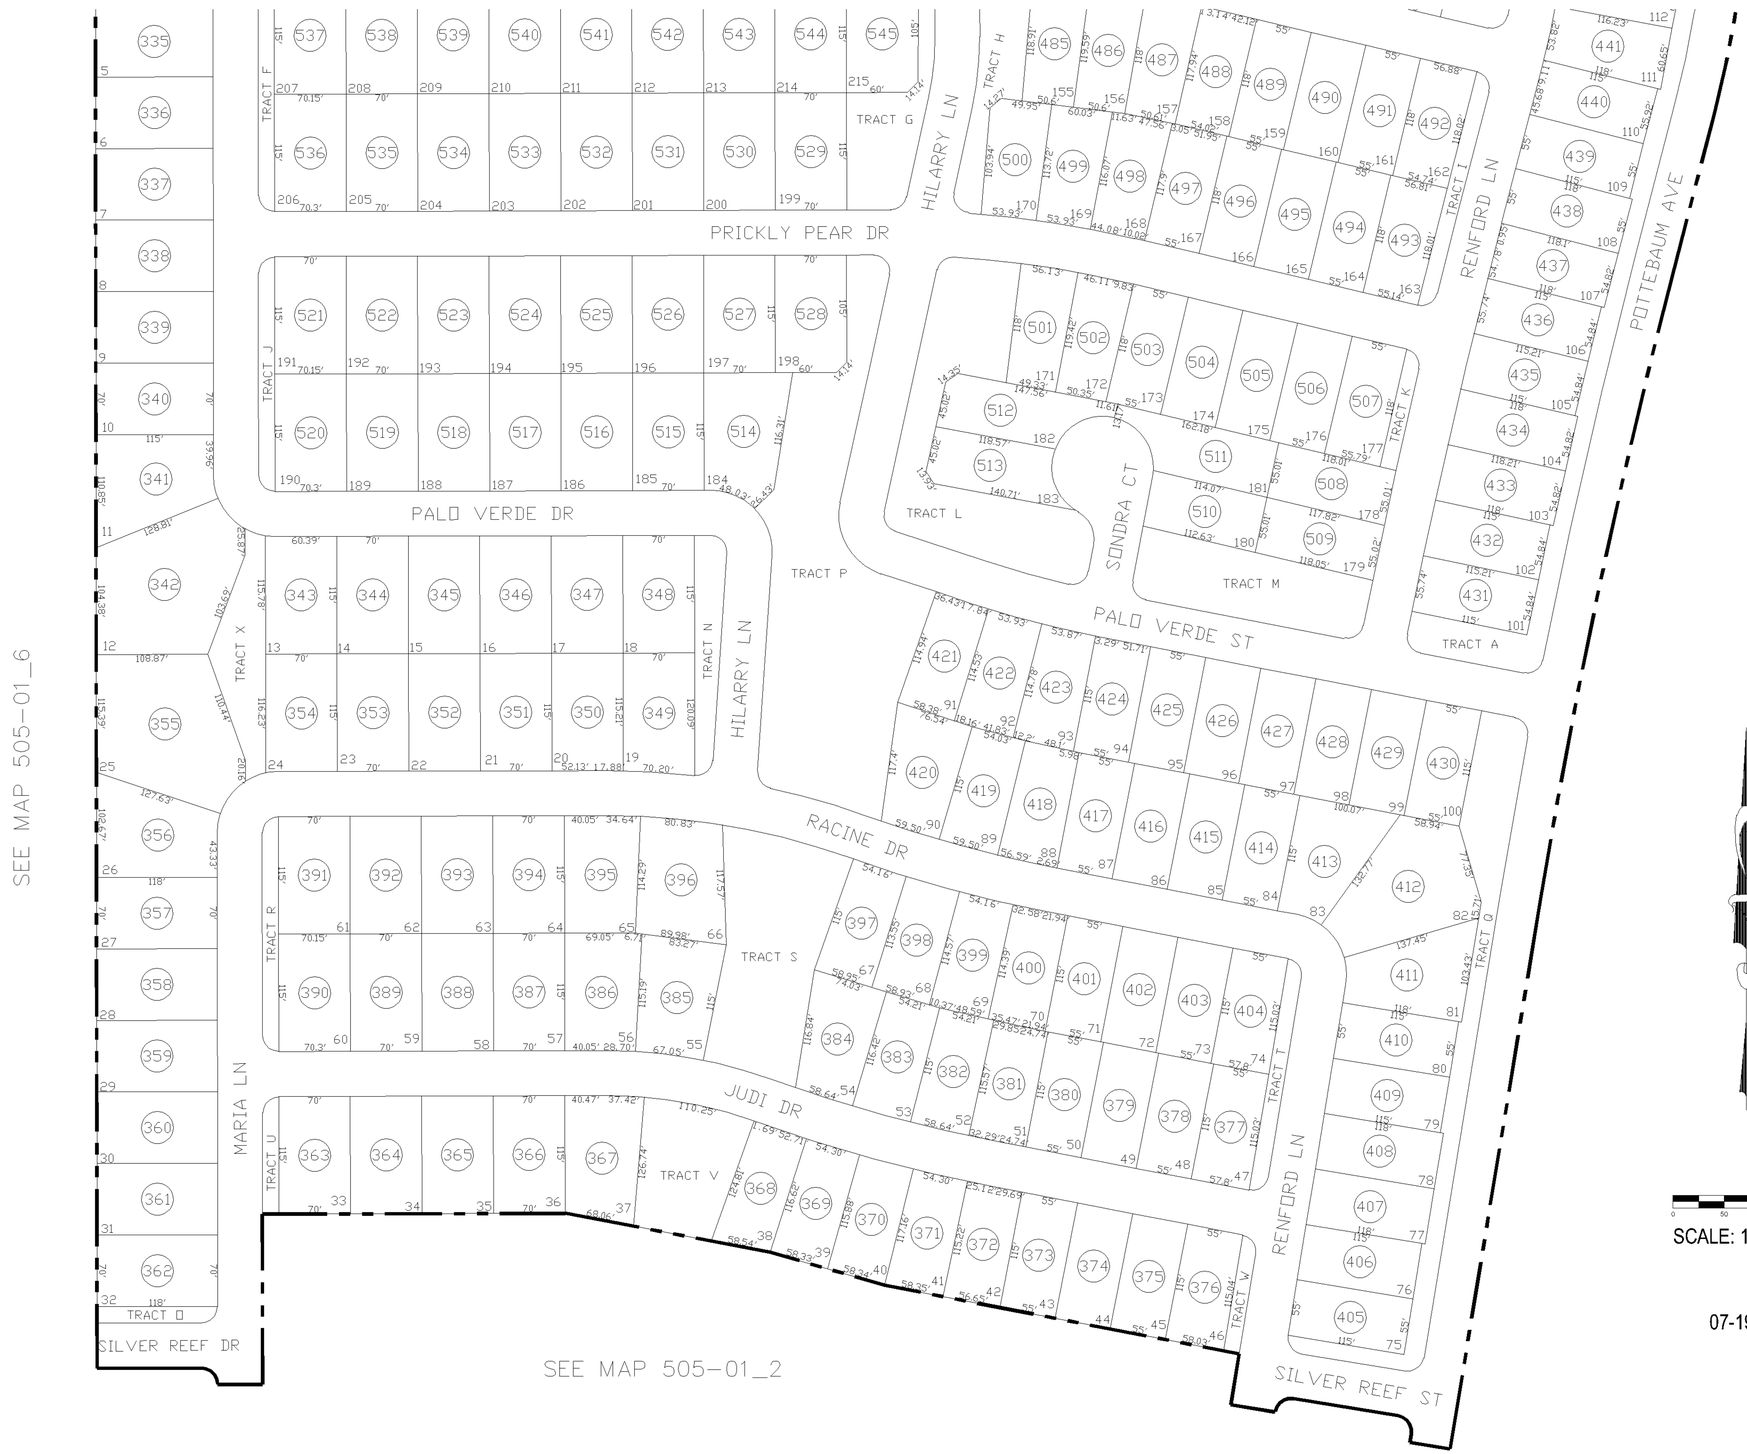

G DIAMOND RANCH
PARCEL C

CAB F - SLD 037

TRACTS UNDER PARCEL #
505-01-555

THIS MAP IS FOR TAX PURPOSES ONLY.

THIS OFFICE WILL NOT ASSUME LIABILITY FOR REPRESENTATION, MEASUREMENTS OR ACREAGE.

THE ORIGINAL PLAT OF THIS SUBDIVISION IS ON FILE WITH THE PINAL COUNTY RECORDERS OFFICE, FOR COMPLETE INFORMATION OF PLAT AND CC&R's CALL (520) 868-7100.

CANCELED PARCELS
505-01-001P

NORTH

SCALE: 1" = 150'

07-19-2005

VICINITY MAP

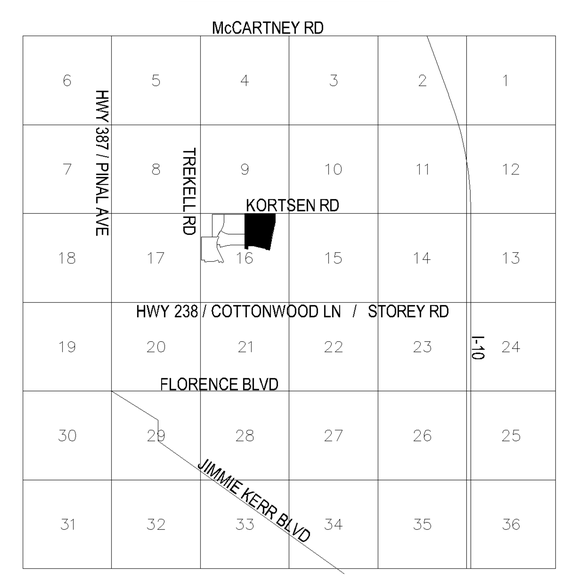

PINAL COUNTY ASSESSORS MAP