SEC. 34 SW NE TN.6S RG.6E

505-41

SEE MAP 505-35

AREA CODE
0000

SPECIAL DISTRICTS
00000
00000

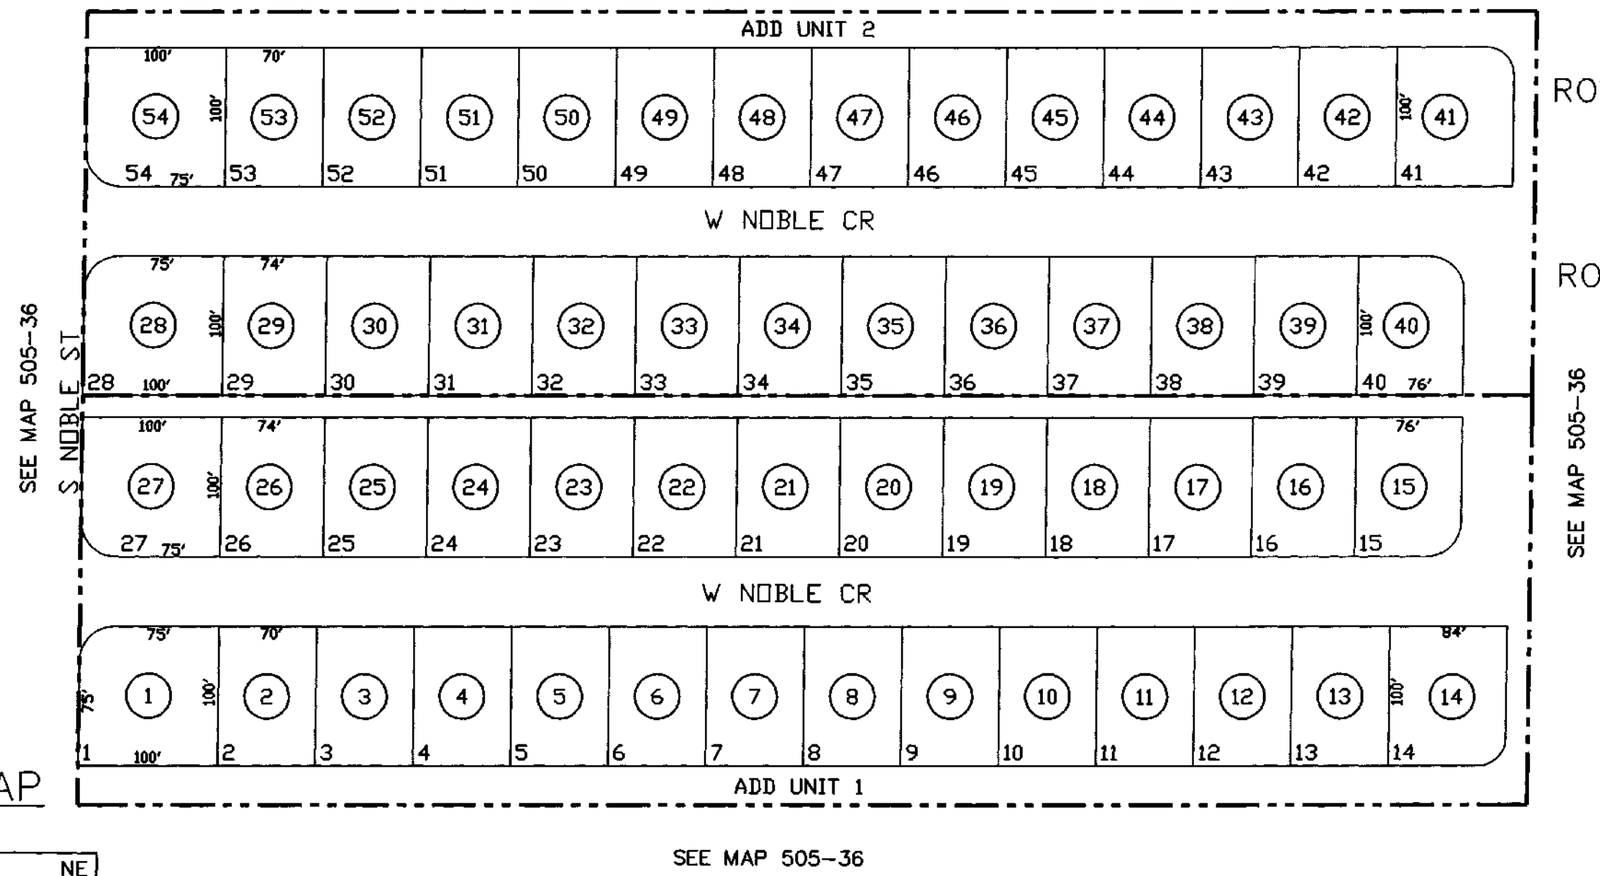

ROBINSON'S ADDITION
UNIT 1
BK 15 – PG 047

ROBINSON'S ADDITION
UNIT 2
BK 16 – PG 020

VICINITY MAP

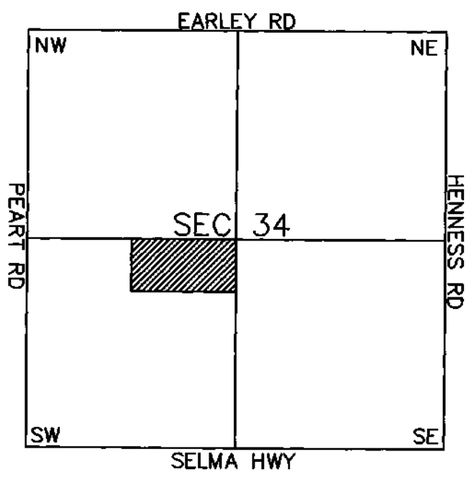

THE ORIGINAL PLAT OF THIS SUBDIVISION IS ON FILE WITH THE PINAL COUNTY RECORDERS OFFICE, FOR COMPLETE INFORMATION OF PLAT AND CC&R's CALL (520) 868-7100.

THIS MAP IS FOR TAX PURPOSES ONLY.

THIS OFFICE WILL NOT ASSUME LIABILITY FOR REPRESENTATION, MEASUREMENTS OR ACREAGE.

SCALE: 1" = 100'

03-28-2003

PINAL COUNTY ASSESSORS MAP