SEC. 12 TN.3S RG.7E

509-02_7

AREA CODE
2115

SPECIAL DISTRICTS
00000
00000

THE ORIGINAL PLAT OF THIS SUBDIVISION IS ON FILE WITH THE PINAL COUNTY RECORDERS OFFICE, FOR COMPLETE INFORMATION OF PLAT AND CC&R's CALL (520) 868-7100.

THIS MAP IS FOR TAX PURPOSES ONLY.

THIS OFFICE WILL NOT ASSUME LIABILITY FOR REPRESENTATION, MEASUREMENTS OR ACREAGE.

PARCELS CANCELED
509-02-062

THE VILLAGE AT
SAN TAN HEIGHTS
PARCEL 6

CAB. D - SLD. 049

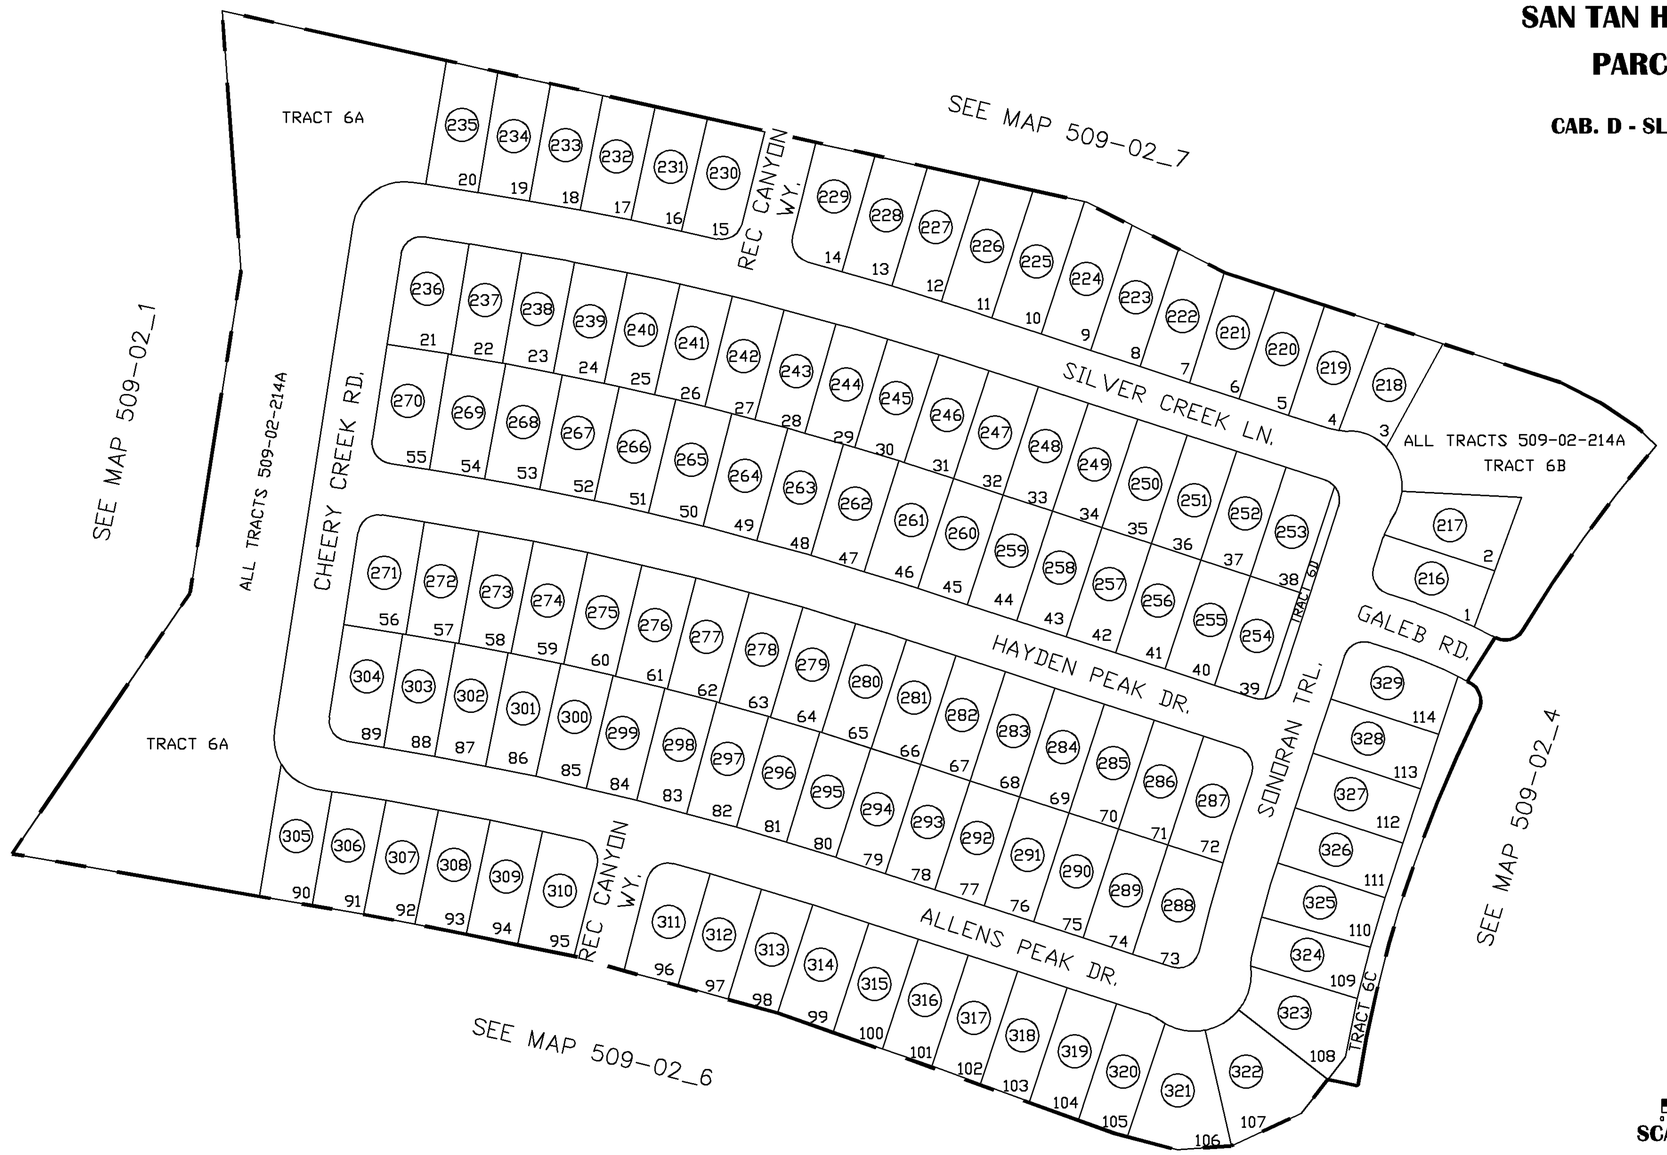

VICINITY MAP

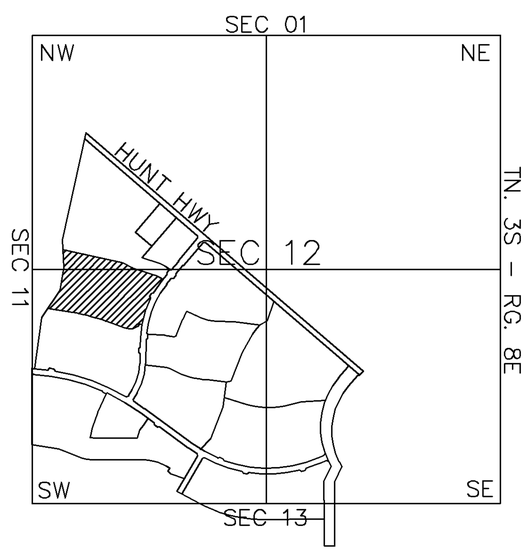

SCALE: 1" = 150'

09-24-2004

PINAL COUNTY ASSESSORS MAP