SEC. 12 TN.3S RG.7E

509-13
4/4

THE VILLAGE AT
SAN TAN HEIGHTS
PARCEL 4

CAB. D – SLD. 112

VICINITY MAP

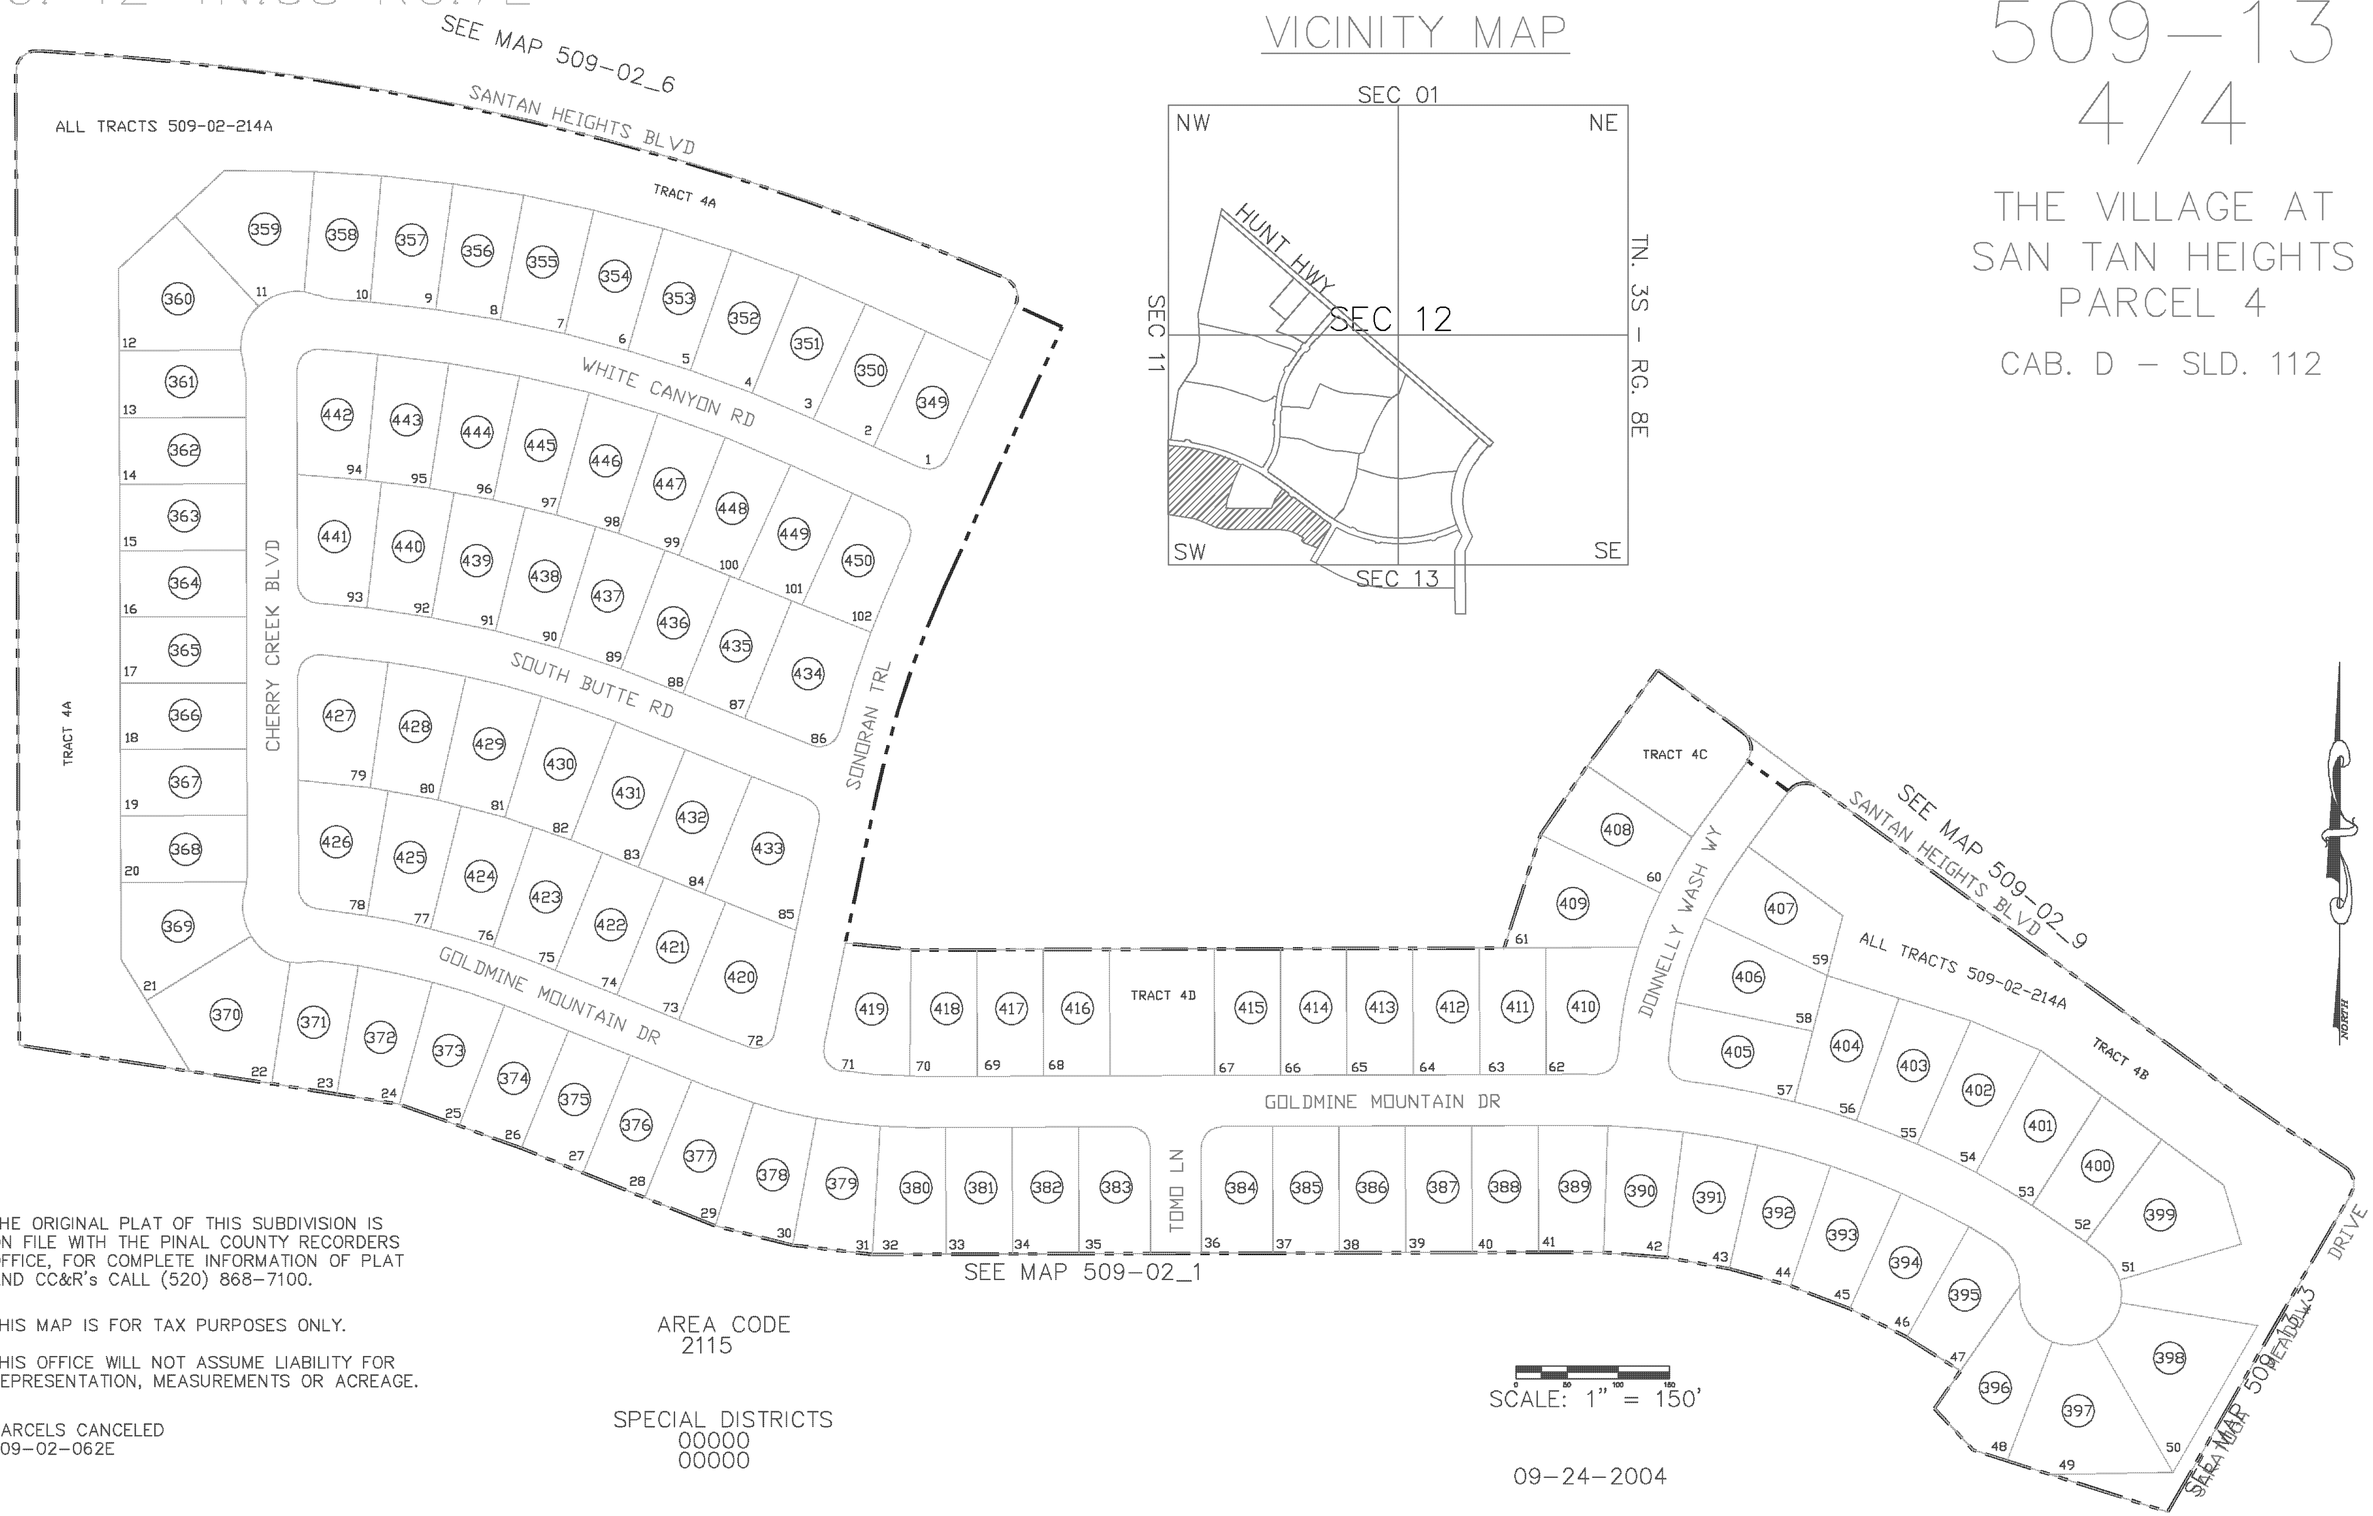

THE ORIGINAL PLAT OF THIS SUBDIVISION IS ON FILE WITH THE PINAL COUNTY RECORDERS OFFICE, FOR COMPLETE INFORMATION OF PLAT AND CC&R's CALL (520) 868-7100.

THIS MAP IS FOR TAX PURPOSES ONLY.

THIS OFFICE WILL NOT ASSUME LIABILITY FOR REPRESENTATION, MEASUREMENTS OR ACREAGE.

PARCELS CANCELED
509-02-062E

AREA CODE
2115

SPECIAL DISTRICTS
00000
00000

SCALE: 1" = 150'

09-24-2004

PINAL COUNTY ASSESSORS MAP