SEC. 22 TN.4S RG.3E

# 512-04_2

PARCEL 2
OF THE VILLAGES
AT RANCHO ELDORADO

CAB D – SLD 145

AREA CODE
2027

SPECIAL DISTRICTS
16602
00000

THIS MAP IS FOR TAX PURPOSES ONLY.

THIS OFFICE WILL NOT ASSUME LIABILITY FOR REPRESENTATION, MEASUREMENTS OR ACREAGE.

THE ORIGINAL PLAT OF THIS SUBDIVISION IS ON FILE WITH THE PINAL COUNTY RECORDERS OFFICE, FOR COMPLETE INFORMATION OF PLAT AND CC&R's CALL (520) 868-7100.

CANCELED PARCELS
510-21-001C, 001D

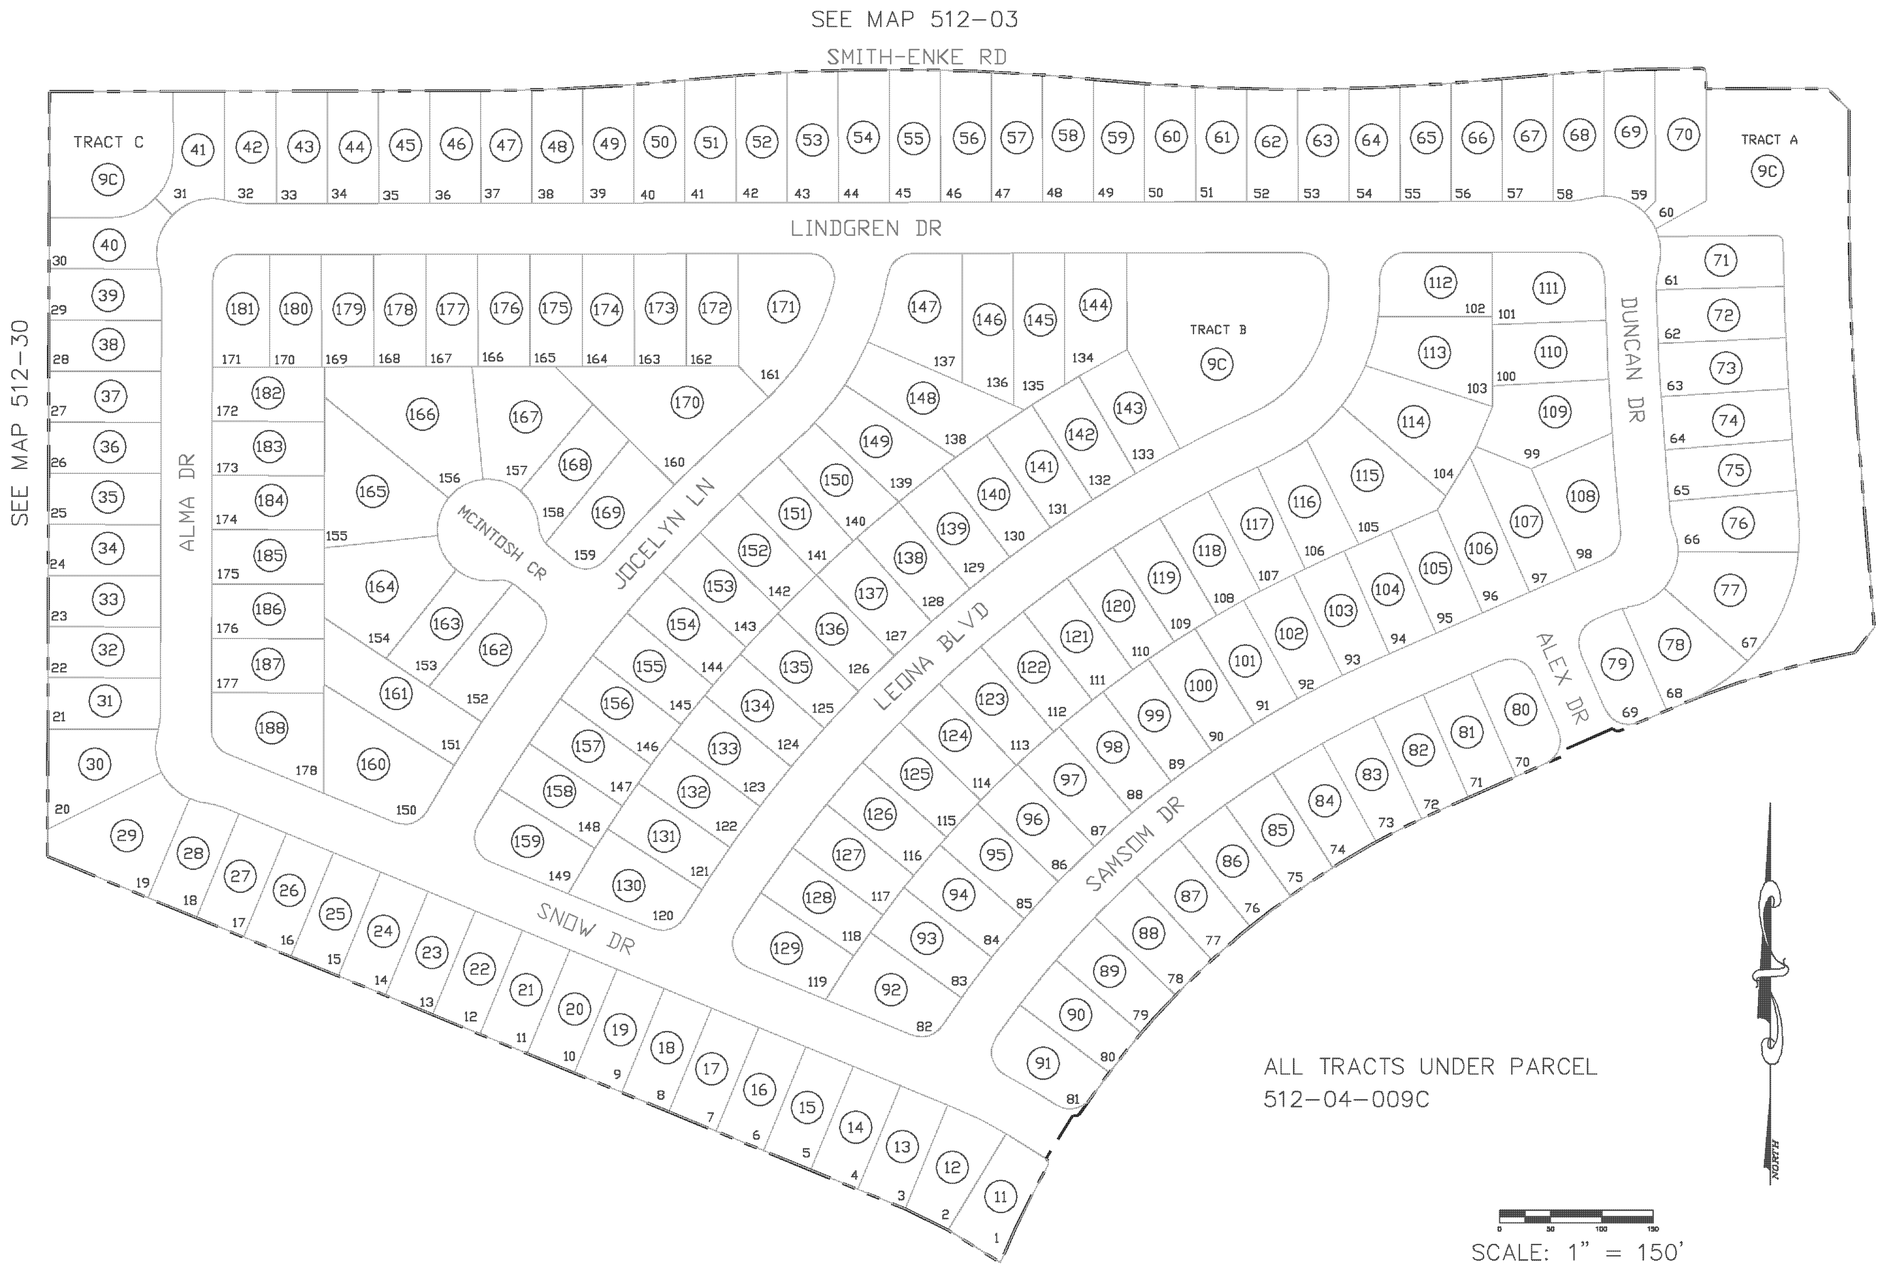


SCALE: 1" = 150'

7-5-2005

## VICINITY MAP

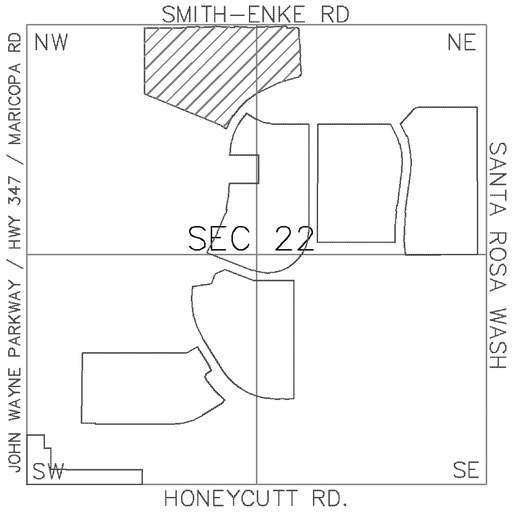


PINAL COUNTY ASSESSORS MAP