SEC. 22 TN.4S RG.3E

512-04_7

AREA CODE

0000

SPECIAL DISTRICTS

00000
00000

THIS MAP IS FOR TAX PURPOSES ONLY.

THIS OFFICE WILL NOT ASSUME LIABILITY FOR REPRESENTATION, MEASUREMENTS OR ACREAGE.

THE ORIGINAL PLAT OF THIS SUBDIVISION IS ON FILE WITH THE PINAL COUNTY RECORDERS OFFICE, FOR COMPLETE INFORMATION OF PLAT AND CC&R's CALL (520) 868-7100.

CANCELED PARCELS
510-58-001, 002, 007, 008, 009B
510-59-004A, 004B, 005A, 005B, 012

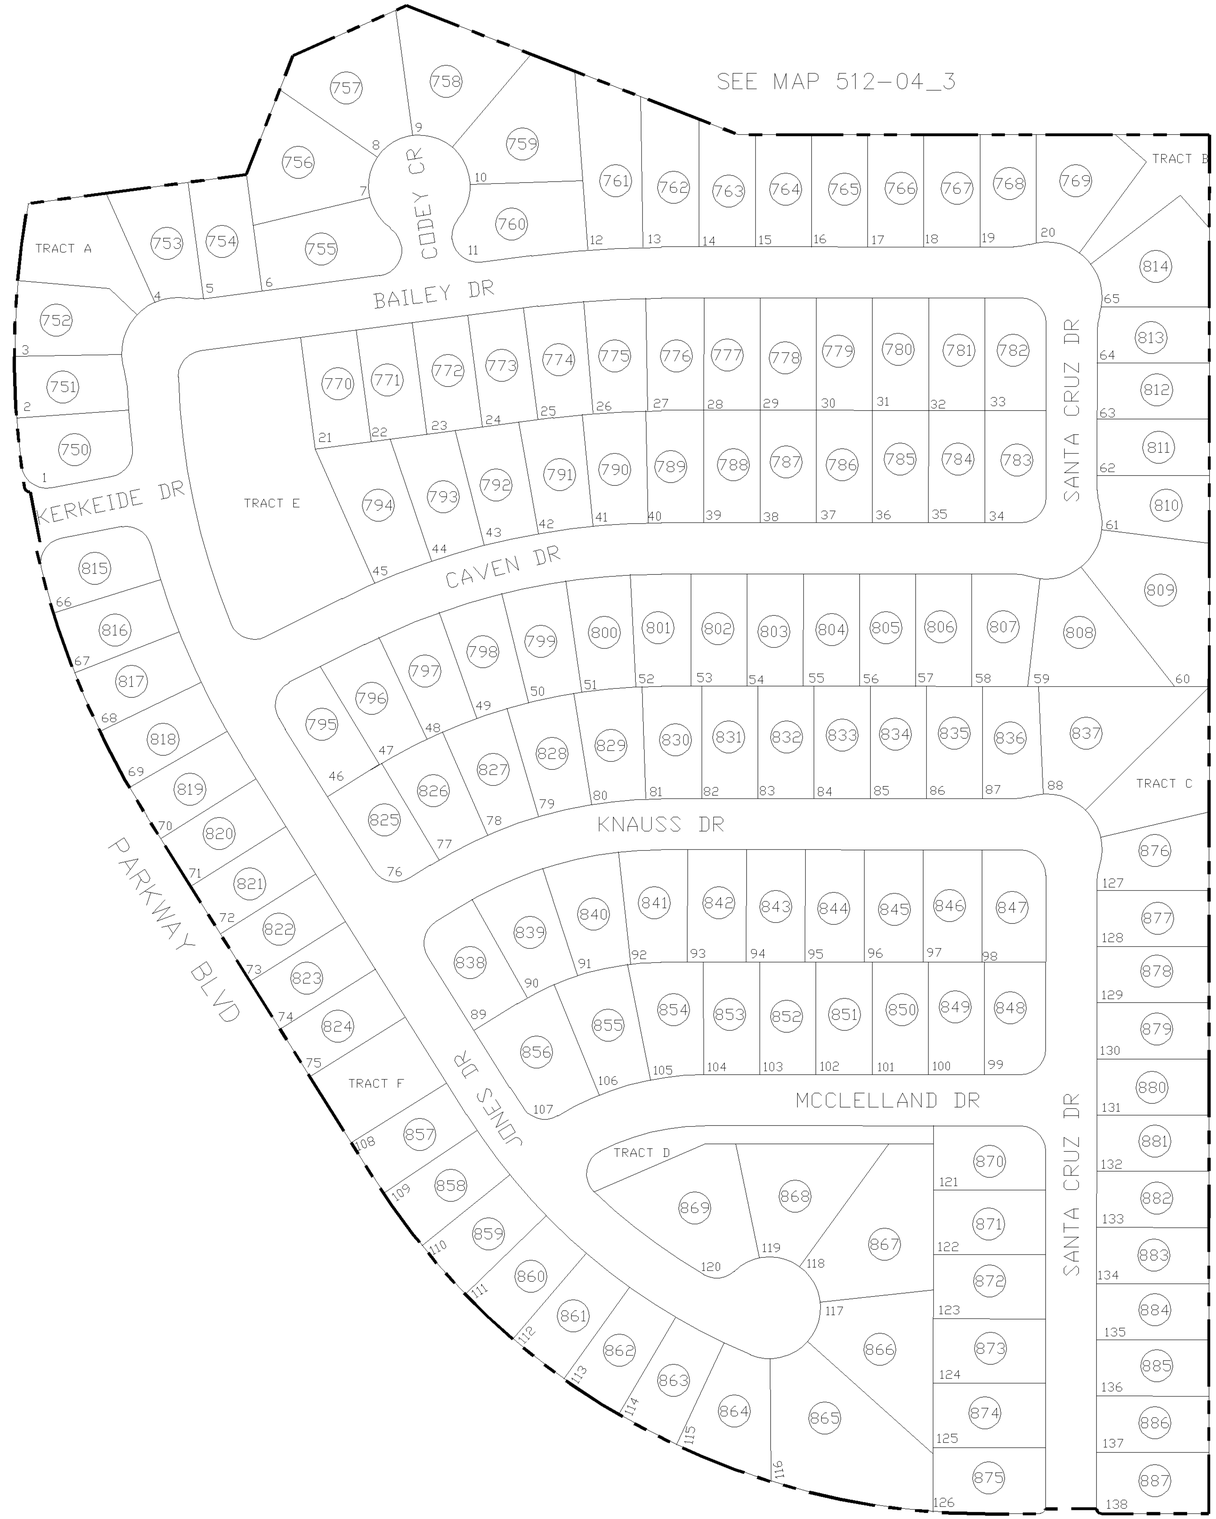

PARCEL 6
OF THE VILLAGES
AT RANCHO ELDORADO

CAB D – SLD 151

ALL TRACTS UNDER PARCEL
512-04-009K

VICINITY MAP

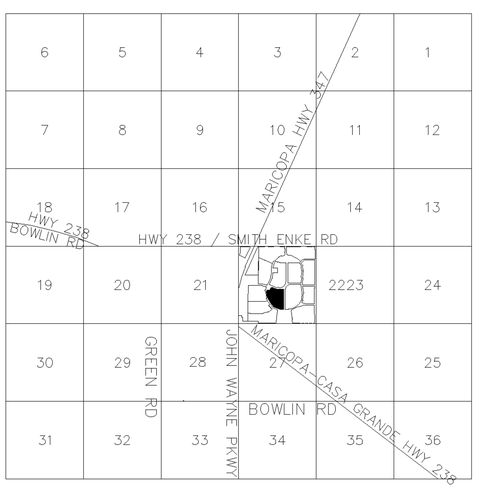

SCALE: 1" = 150'

10-26-2005

PINAL COUNTY ASSESSORS MAP