SEC. 27 TN.4S RG.3E

SEE MAP 512-38_7

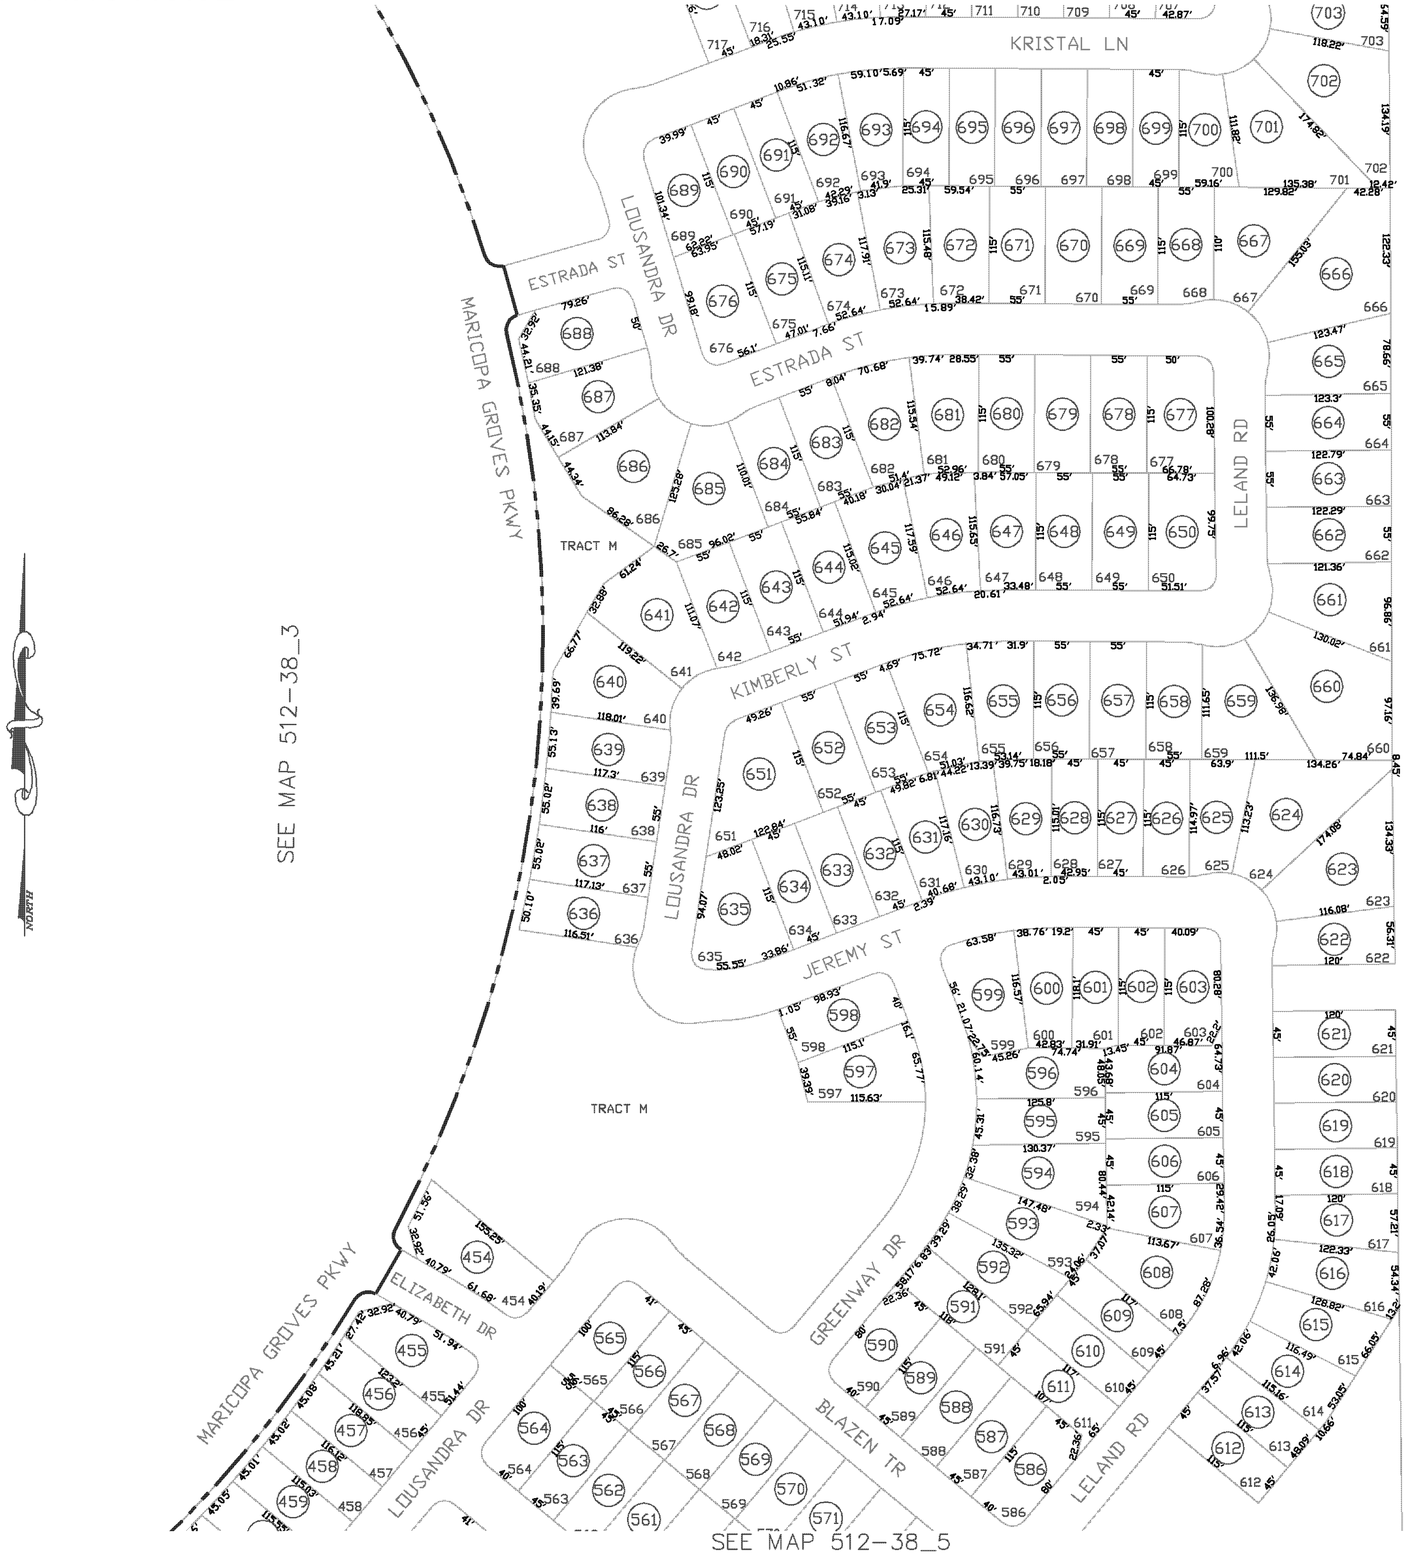

512-38_6

SENITA
UNIT 2

CAB F - SLD 098

ALL TRACTS UNDER PARCEL #
512-38-878

THIS MAP IS FOR TAX PURPOSES ONLY.
THIS OFFICE WILL NOT ASSUME LIABILITY FOR REPRESENTATION, MEASUREMENTS OR ACREAGE.

THE ORIGINAL PLAT OF THIS SUBDIVISION IS ON FILE WITH THE PINAL COUNTY RECORDERS OFFICE, FOR COMPLETE INFORMATION OF PLAT AND CC&R's CALL (520) 868-7100.

CANCELED PARCELS
510-25-014M, 014P, 014R

0 50 100 150

SCALE: 1" = 150'

6-17-2006

VICINITY MAP

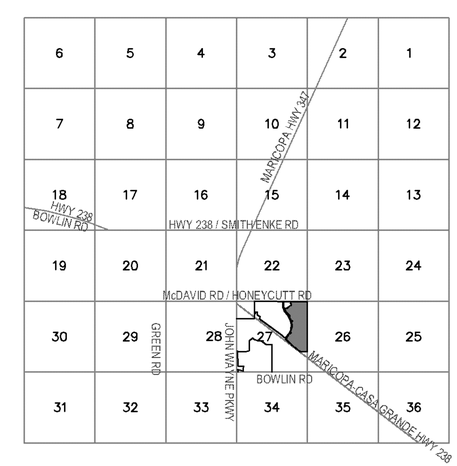

PINAL COUNTY ASSESSORS MAP