SEC. 33, TN.5S RG.6E

515-37_3

ALL TRACTS FOR VILLAGO PARCEL 10 - 12
UNDER PARCEL # 515-37-767C

VILLAGO PARCEL 12

CAB F - SLD 027

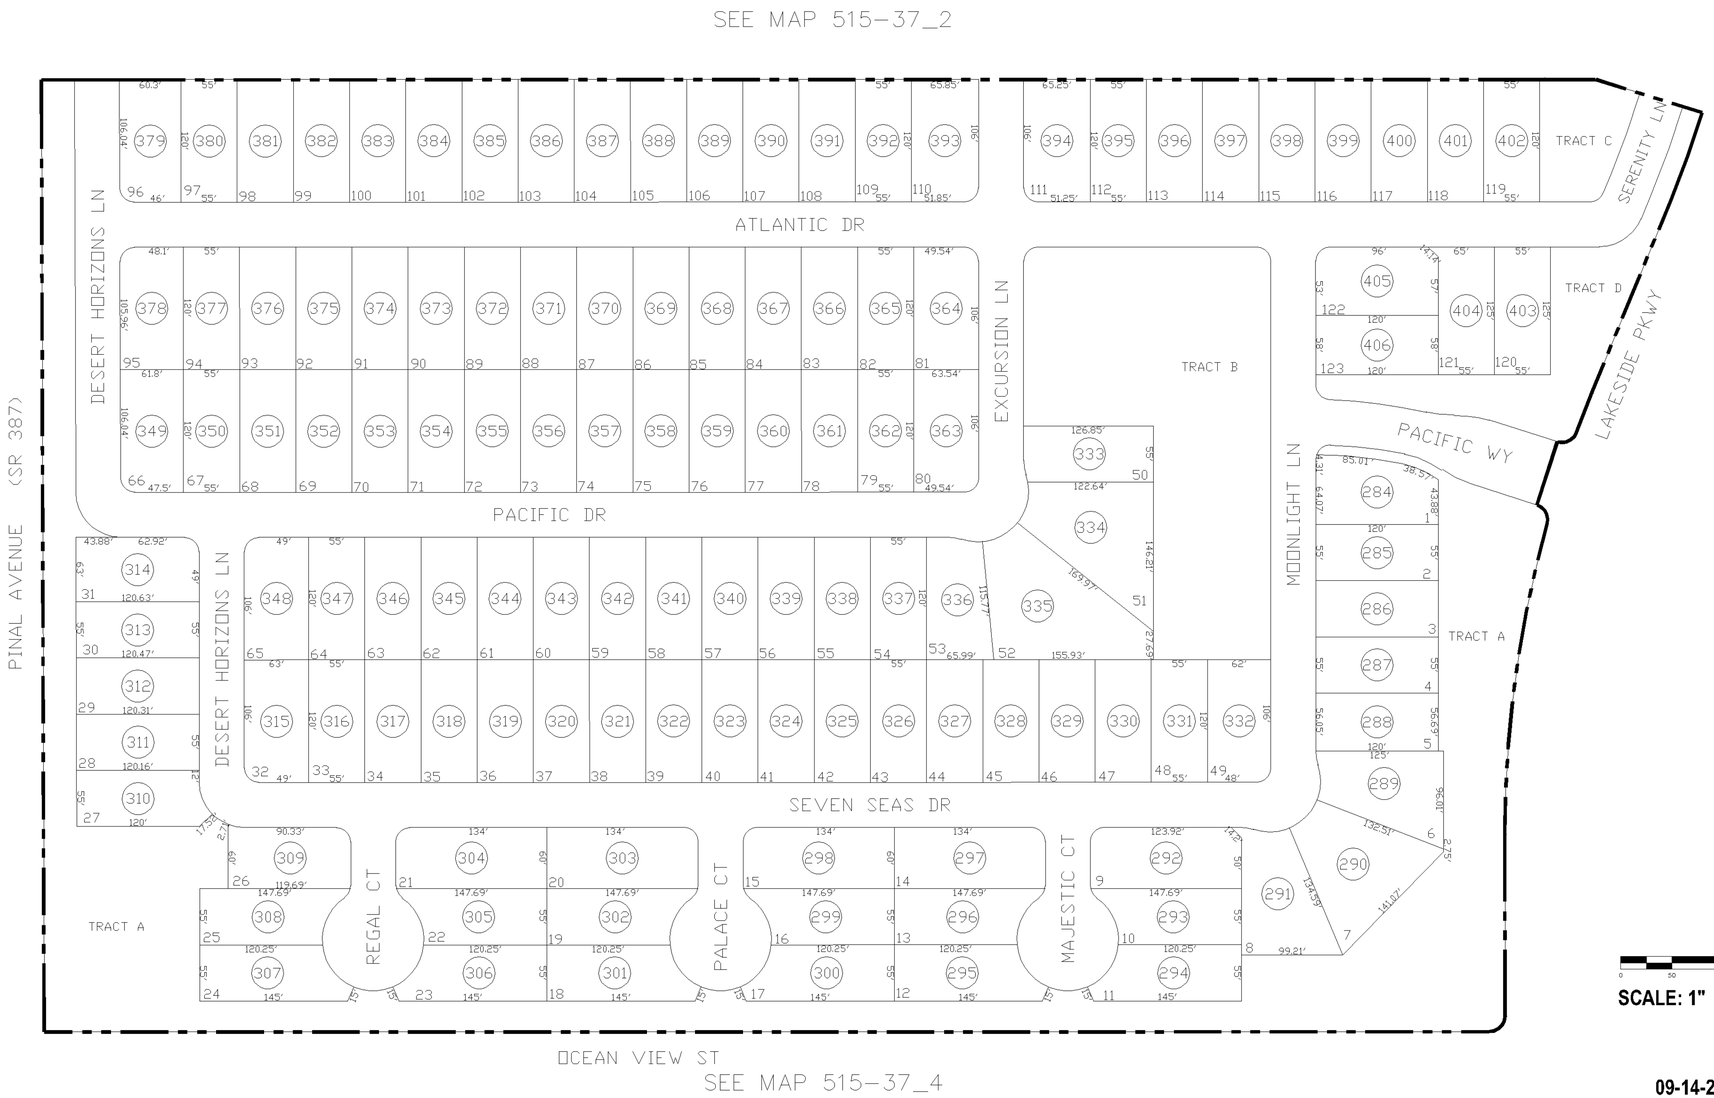

VICINITY MAP

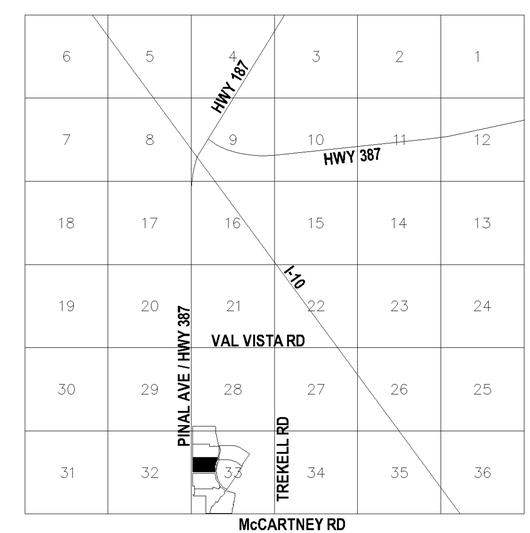

SCALE: 1" = 150'

09-14-2006

THIS MAP IS FOR TAX PURPOSES ONLY.

THIS OFFICE WILL NOT ASSUME LIABILITY FOR REPRESENTATION, MEASUREMENTS OR ACREAGE.

THE ORIGINAL PLAT OF THIS SUBDIVISION IS ON FILE WITH THE PINAL COUNTY RECORDERS OFFICE, FOR COMPLETE INFORMATION OF PLAT AND CC&R's CALL (520) 868-7100.

CANCELED PARCEL #'S
509-67-015

PINAL COUNTY ASSESSORS MAP