# SEC. 30, SW, NE, TN.1N RG.8E

SEE MAP 102-13 1/2

# 102-13 2/2

APACHE VILLA, UNIT
BK.09 – PG.58

APACHE VILLA, UNIT
BK.18 – PG.02

APACHE VILLA, UNIT
BK.19 – PG.41

THE ORIGINAL PLAT OF THIS SUBDIVISION IS ON FILE WITH THE PINAL COUNTY RECORDERS OFFICE, FOR COMPLETE INFORMATION OF PLAT AND CC&R's CALL (520) 868-7100.

THIS MAP IS FOR TAX PURPOSES ONLY.

THIS OFFICE WILL NOT ASSUME LIABILITY FOR REPRESENTATION, MEASUREMENTS OR ACREAGE.

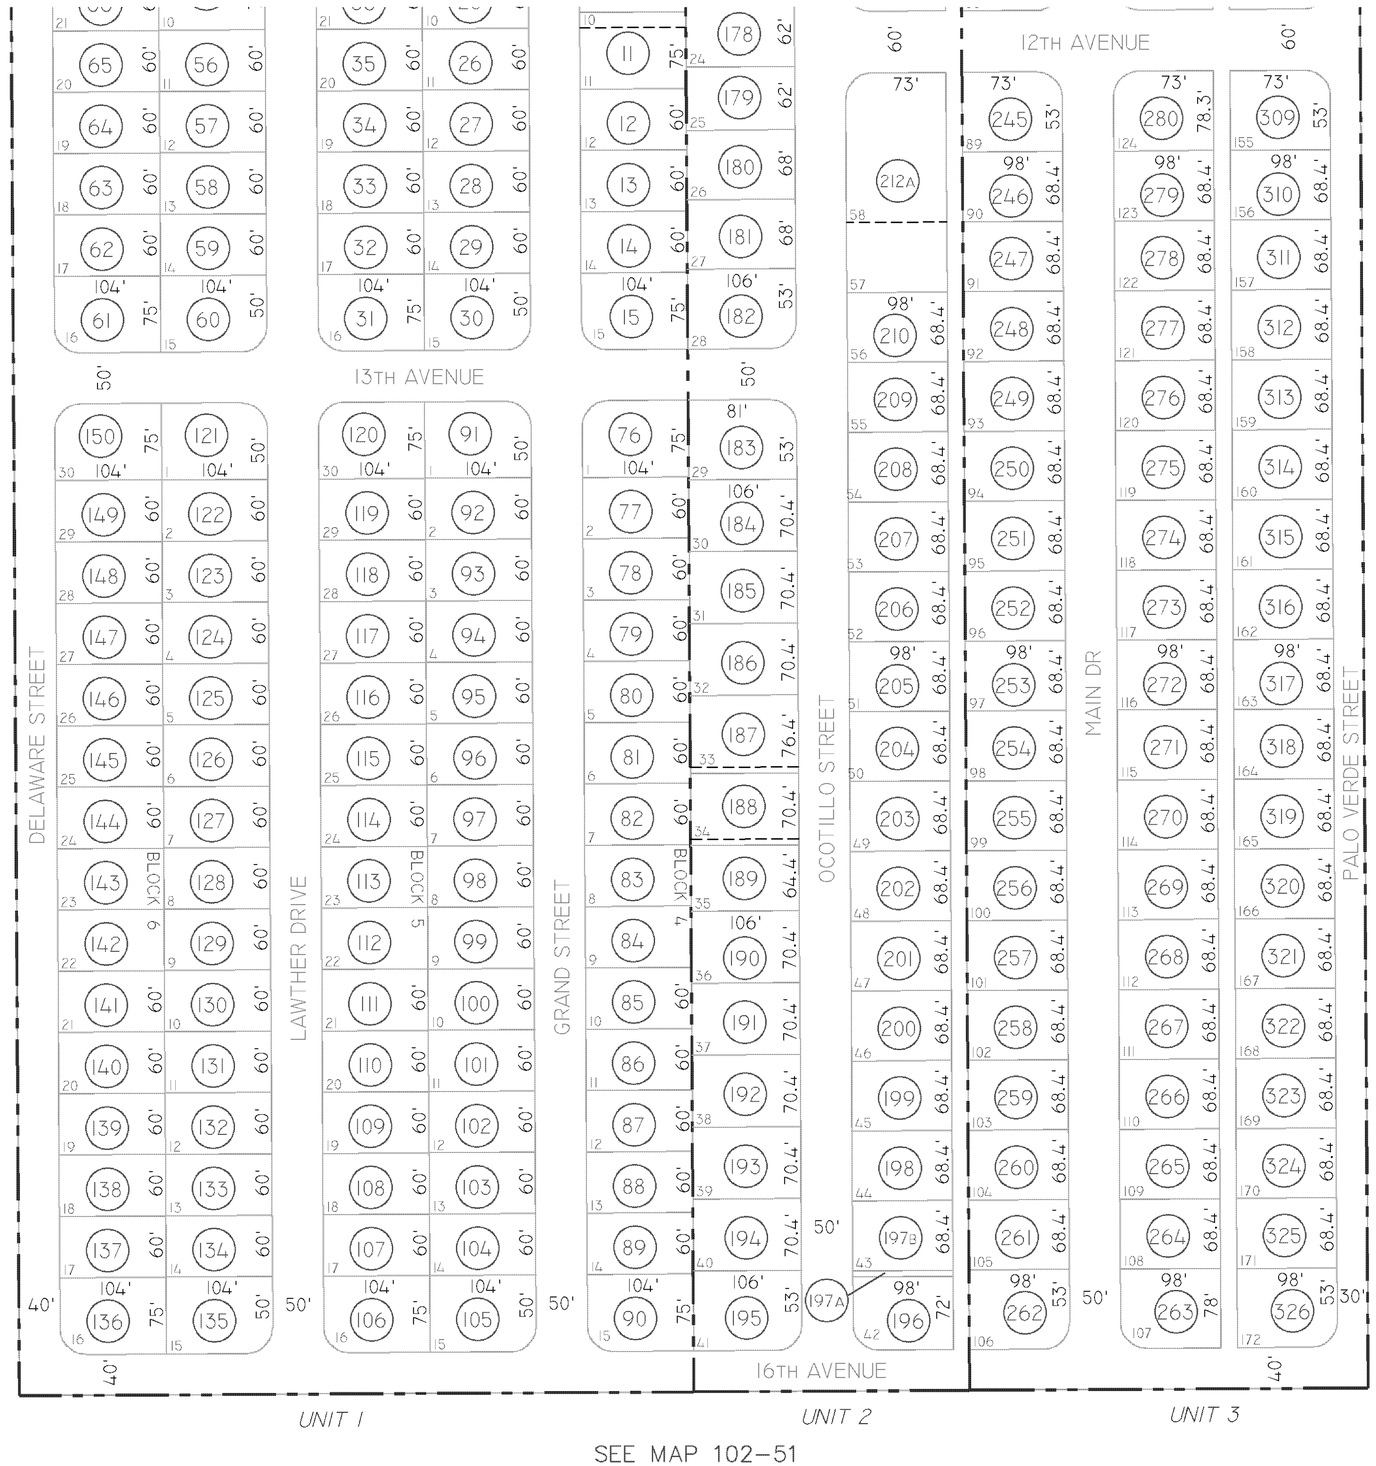


## VICINITY MAP

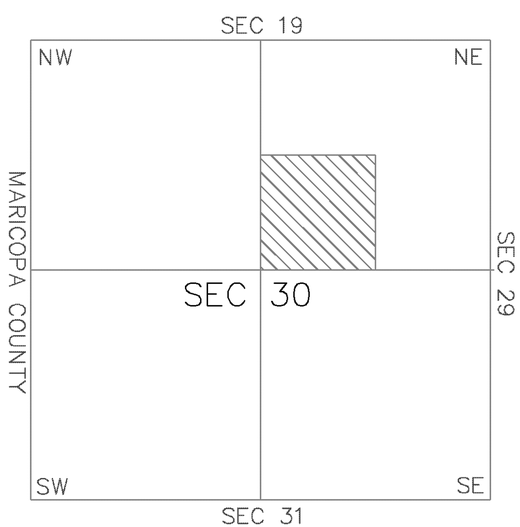

SCALE: 1" = 150'

1-30-2006

PINAL COUNTY ASSESSORS M