# SEC. 10 TN.6S RG.6E

# 505-87_2

AREA CODE
0000

SPECIAL DISTRICTS
00000
00000

THIS MAP IS FOR TAX PURPOSES ONLY.

THIS OFFICE WILL NOT ASSUME LIABILITY FOR REPRESENTATION, MEASUREMENTS OR ACREAGE.

THE ORIGINAL PLAT OF THIS SUBDIVISION IS ON FILE WITH THE PINAL COUNTY RECORDERS OFFICE, FOR COMPLETE INFORMATION OF PLAT AND CC&R's CALL (520) 868-7100.

CANCELED PARCEL
505-10-004C

## MISSION VALLEY PHASE 1B

CAB "D" SLIDE 068

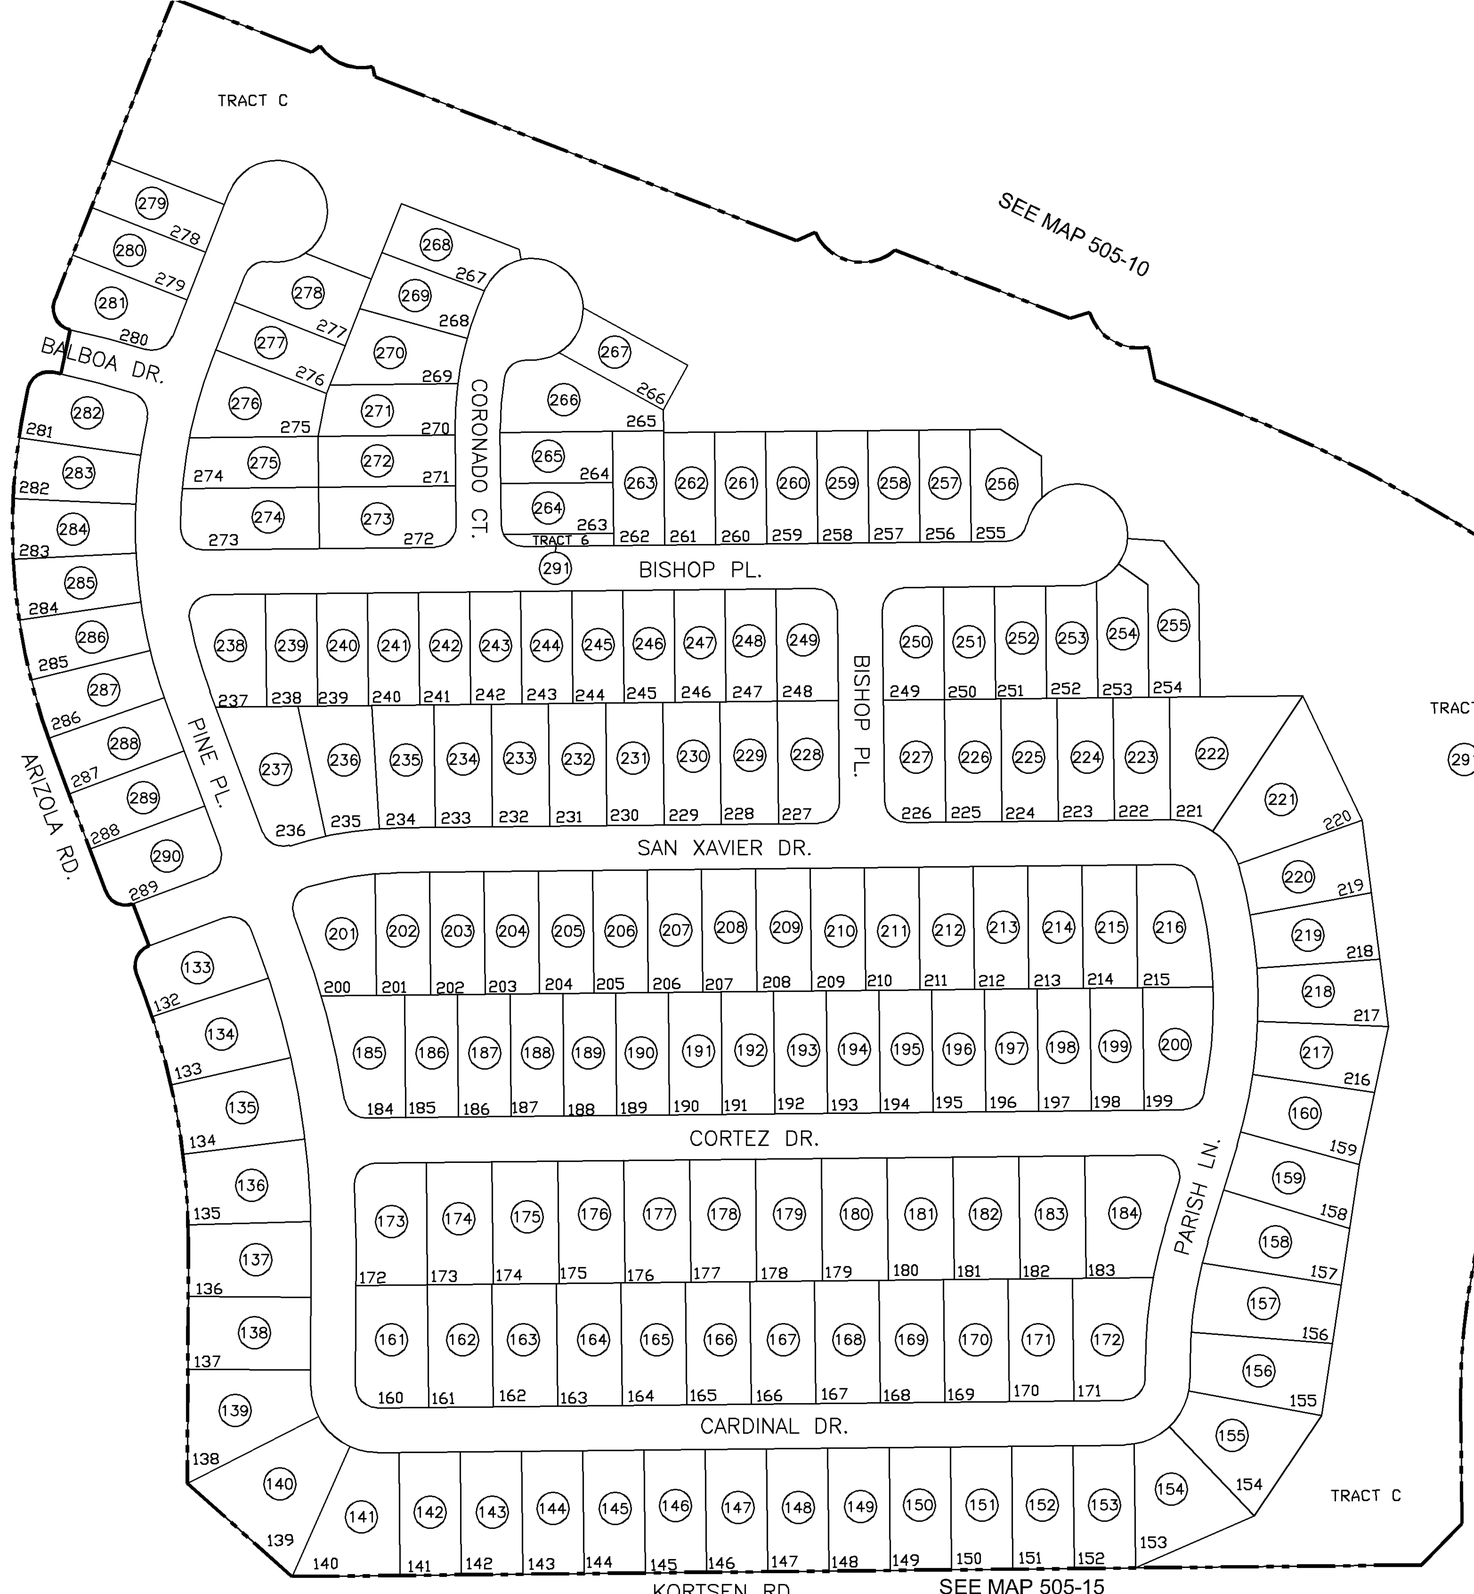


## VICINITY MAP

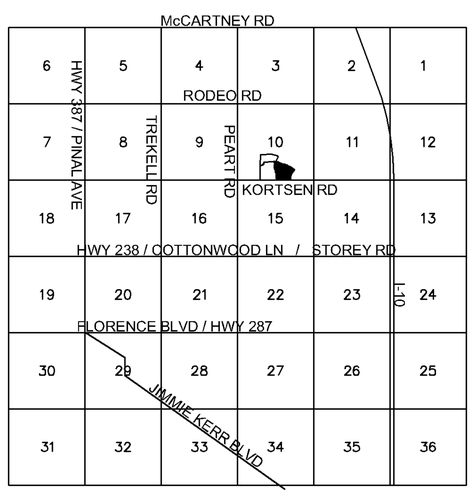


SCALE: 1" = 150'

11-09-2007

UPDATED BY CC

PINAL COUNTY ASSESSORS MAP