SEC. 21 TN.5S RG.6E

509-38_3

ALL TRACTS UNDER PARCEL #
509-38-393

COUNTRYWALK ESTATES

CAB F - SLD 059

SEE MAP 509-38_1

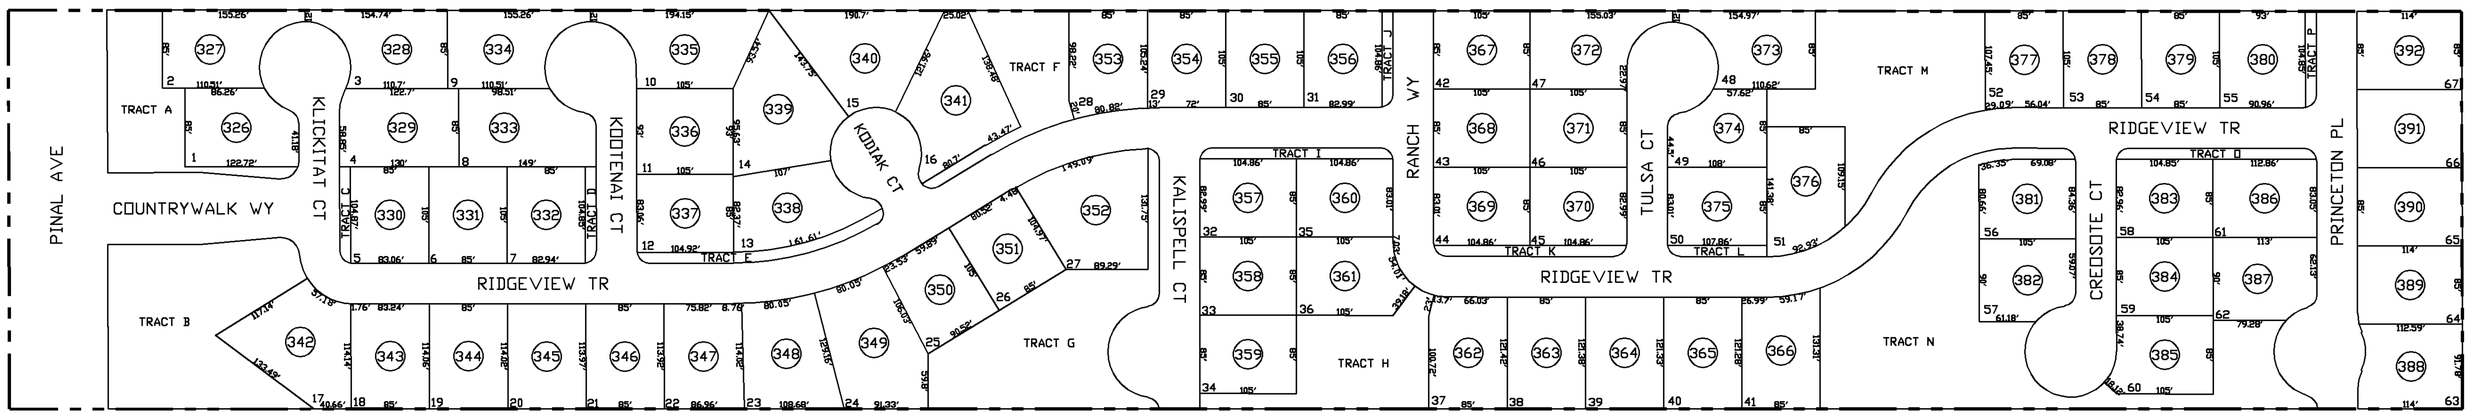

SEE MAP 509-38_1

VICINITY MAP

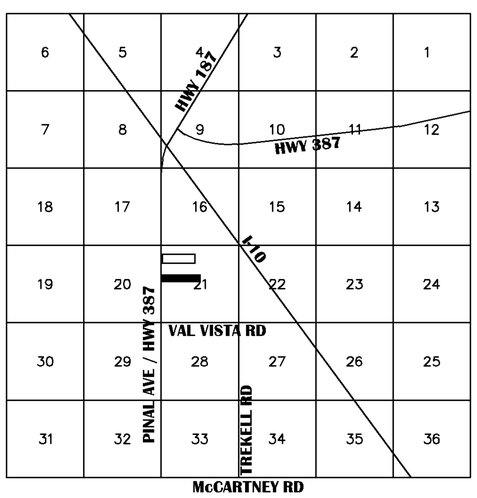

THIS MAP IS FOR TAX PURPOSES ONLY.

THIS OFFICE WILL NOT ASSUME LIABILITY FOR REPRESENTATION, MEASUREMENTS OR ACREAGE.

THE ORIGINAL PLAT OF THIS SUBDIVISION IS ON FILE WITH THE PINAL COUNTY RECORDERS OFFICE, FOR COMPLETE INFORMATION OF PLAT AND CC&R's CALL (520) 868-7100.

CANCELED PARCEL #
509-38-021A

NORTH

NOT TO SCALE:

08-12-2005

PINAL COUNTY ASSESSORS MAP