SEC. 19 SE SE, TN.1N RG.8E

101-09_2

THIS MAP IS FOR VALUATION PURPOSES ONLY.
THIS OFFICE WILL NOT ASSUME LIABILITY FOR
REPRESENTATION, MEASUREMENTS OR ACREAGE.
SURVEYS & SUBDIVISION PLATS ARE ON FILE
WITH THE PINAL COUNTY RECORDER'S OFFICE.

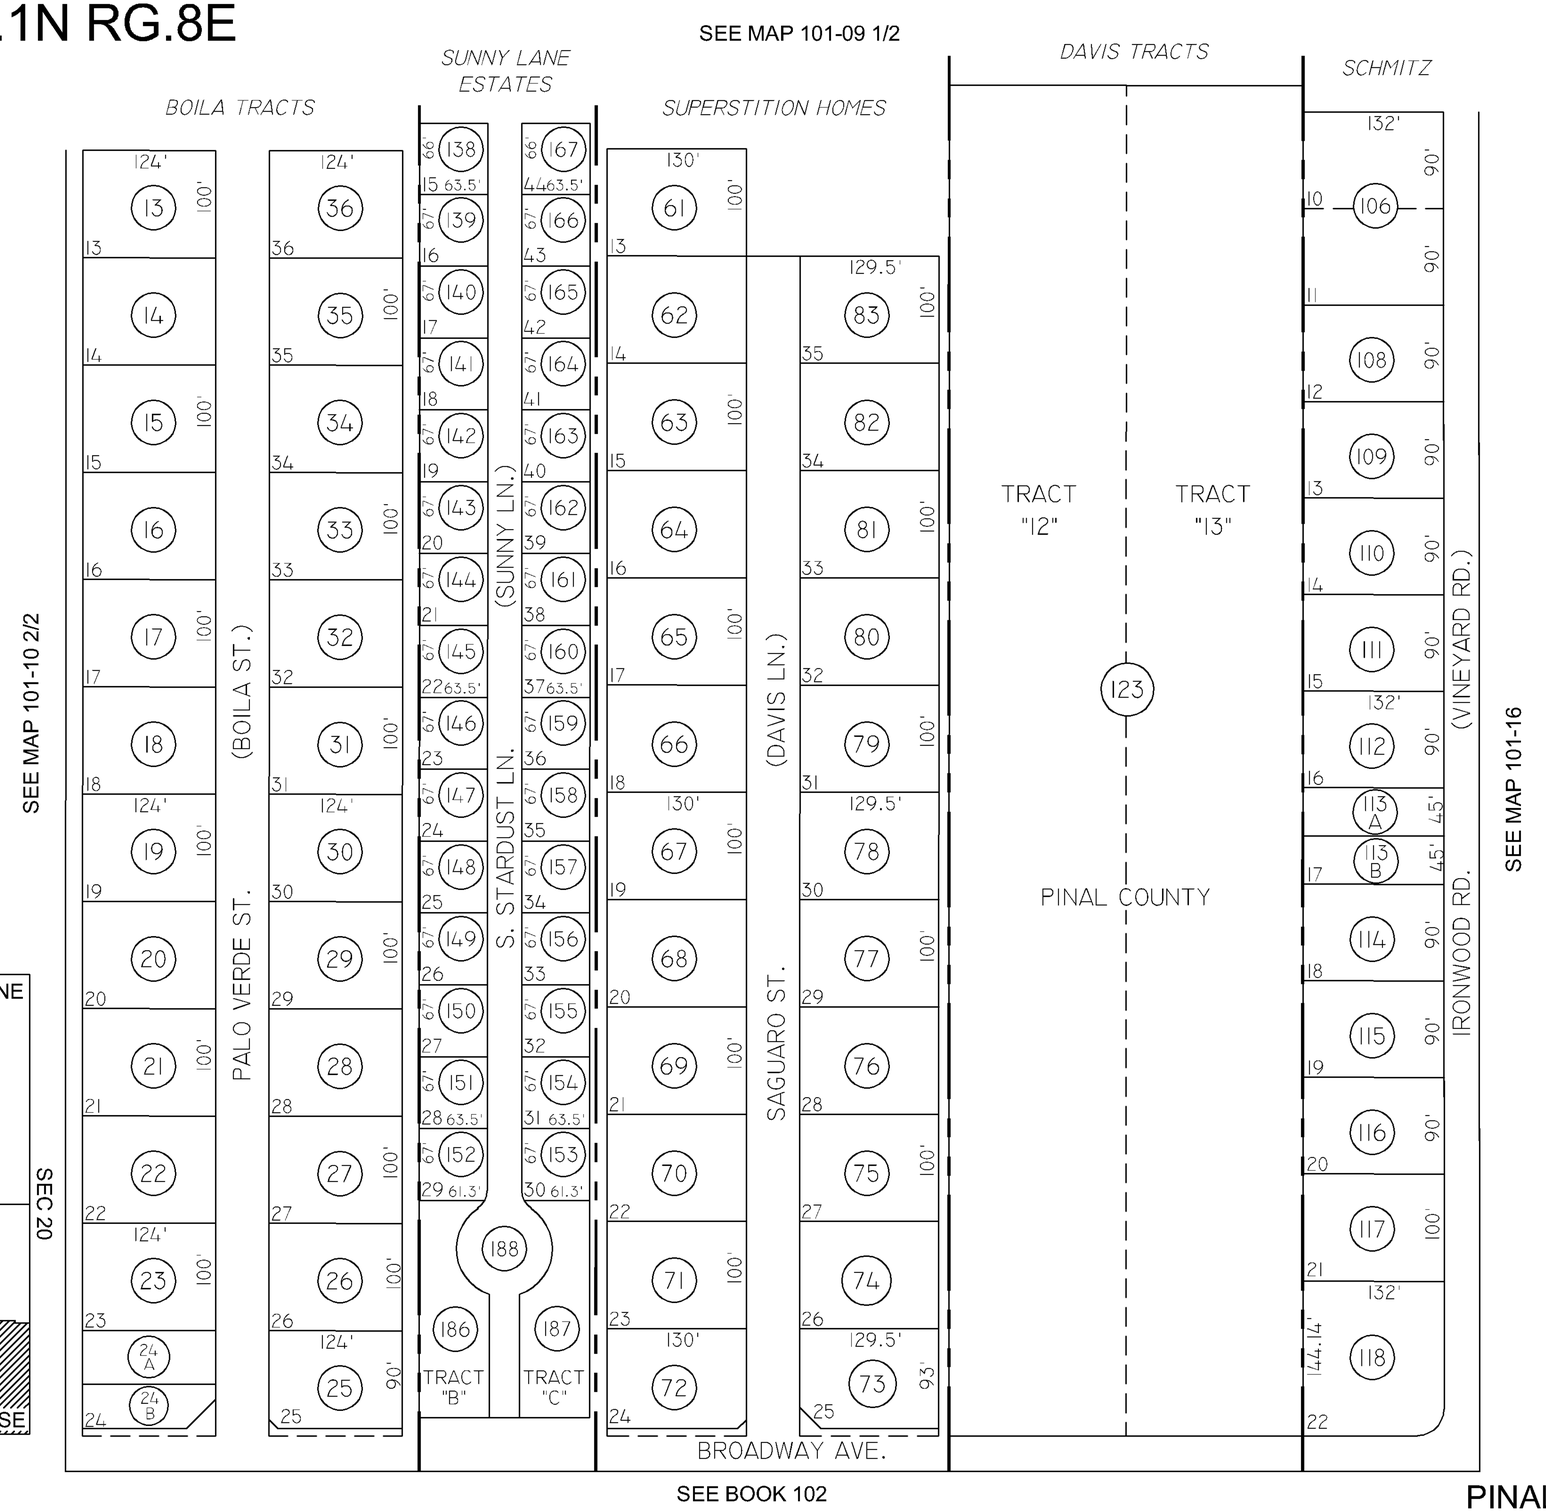

VICINITY MAP

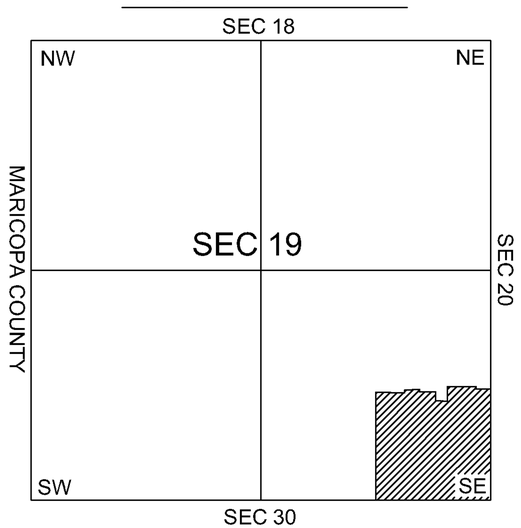

SUPERSTITION HOMES
BK.06 - PG.45

FRANCIS M. SCHMITZ
BUSINESS LOT SUBD.
BK.09 - PG.54

SUNNY LANE ESTATES
CAB. A - SLIDE 78

DAVIS TRACTS
BK.05 - PG.26

BOILA TRACTS
BK.08 - PG.47

NORTH

0 50 100 150

7-29-2008
UPDATED BY CC

PINAL COUNTY ASSESSORS MAP