SEC. 04 TN.01S RG.09E

104-74 3/4

TRACTS 6B & 7 OF GOLD CANYON EAST

CAB "B" SLIDE 118

AREA CODE
4301
4321

SPECIAL DISTRICTS
24002

THIS MAP IS FOR TAX PURPOSES ONLY.
THIS OFFICE WILL NOT ASSUME LIABILITY FOR REPRESENTATION, MEASUREMENTS OR ACREAGE.

THE ORIGINAL PLAT OF THIS SUBDIVISION IS ON FILE WITH THE PINAL COUNTY RECORDERS OFFICE, FOR COMPLETE INFORMATION OF PLAT AND CC&R's CALL (520) 868-7100.

TRACTS B & C 104-74-388A

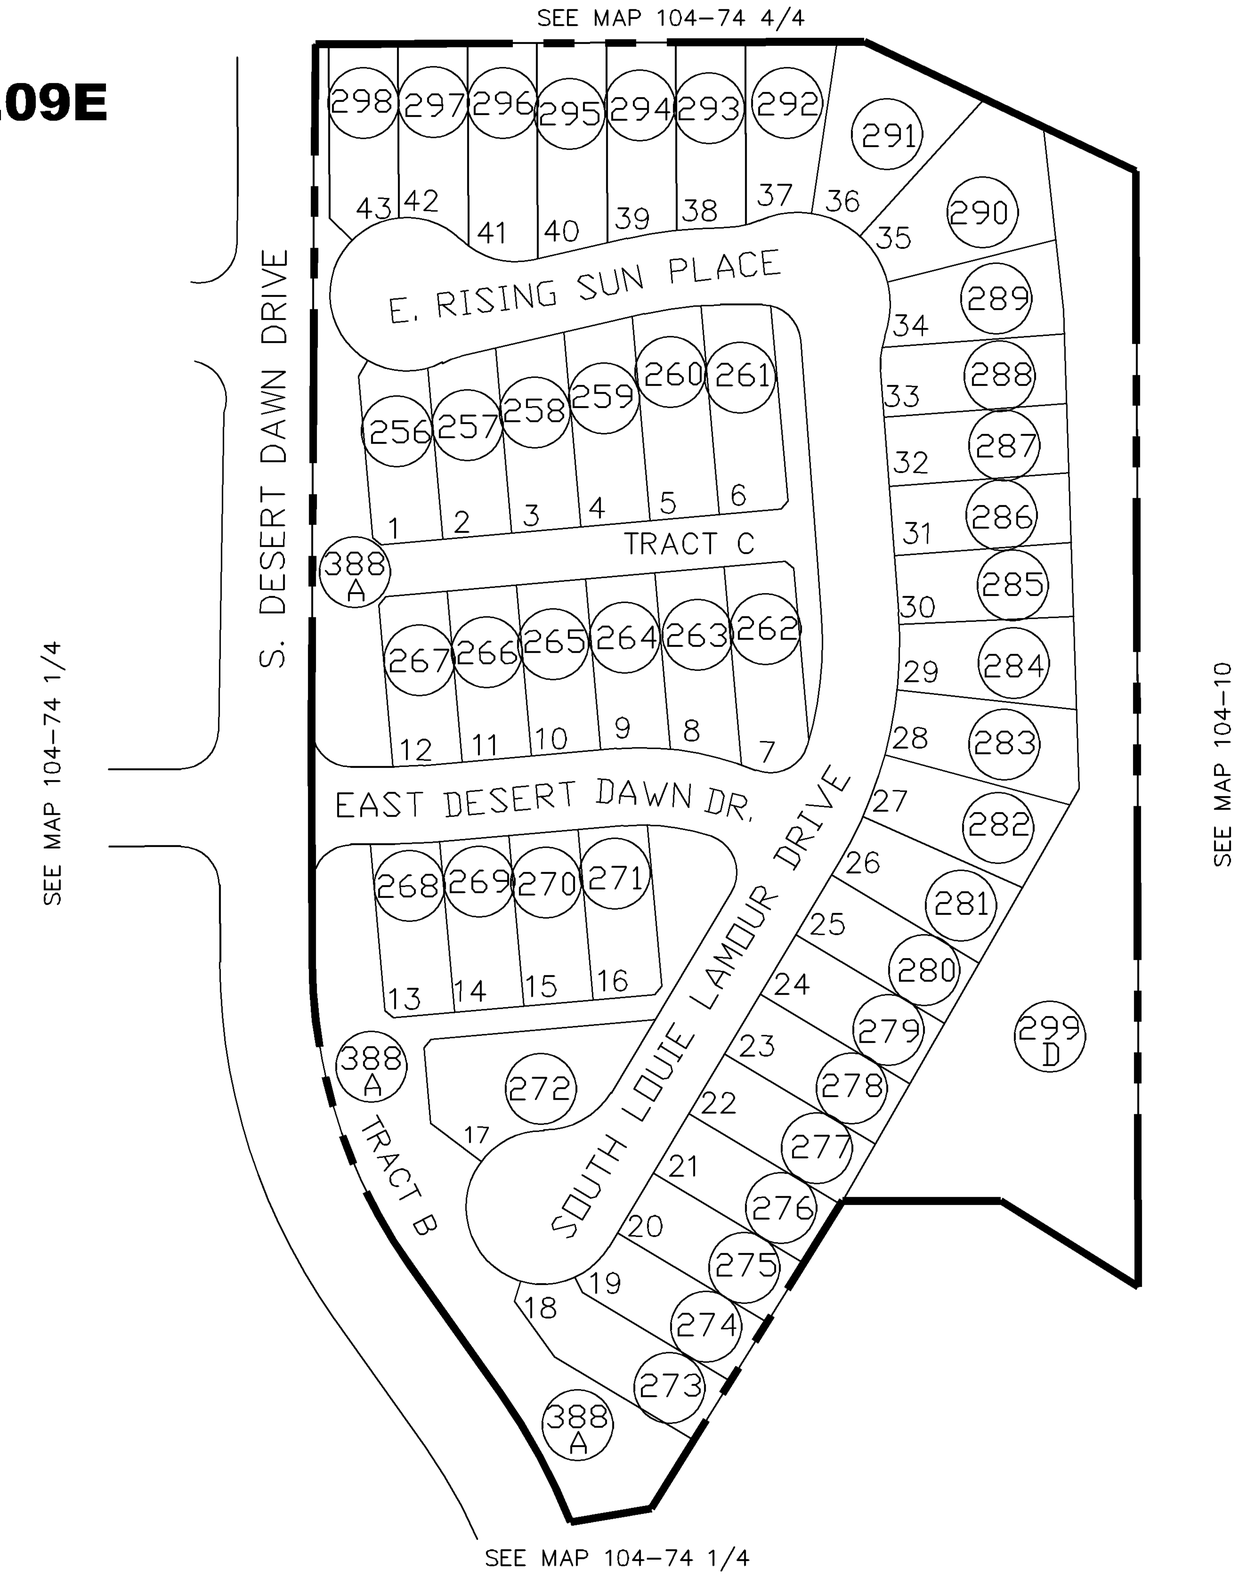

VICINITY MAP

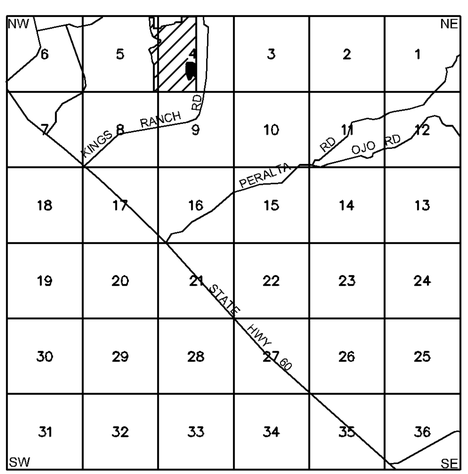

SCALE: 1" = 100'

01-21-2005

PINAL COUNTY ASSESSORS MAP