SEC. 30, TN.3S RG.8E

210-76_6

THIS MAP IS FOR TAX PURPOSES ONLY.

THIS OFFICE WILL NOT ASSUME LIABILITY FOR REPRESENTATION, MEASUREMENTS OR ACREAGE.

THE ORIGINAL PLAT OF THIS SUBDIVISION IS ON FILE WITH THE PINAL COUNTY RECORDERS OFFICE, FOR COMPLETE INFORMATION OF PLAT

CANCELED PARCEL #'S
210-28-001N

TRACTS UNDER PARCEL #
210-76-862

JOHNSON RANCH
UNIT 24

CAB F - SLD 180

SEE MAP 210-70_3

SEE MAP 210-76_1

SEE MAP 210-28

SEE MAP 210-27

SEE MAP 210-29

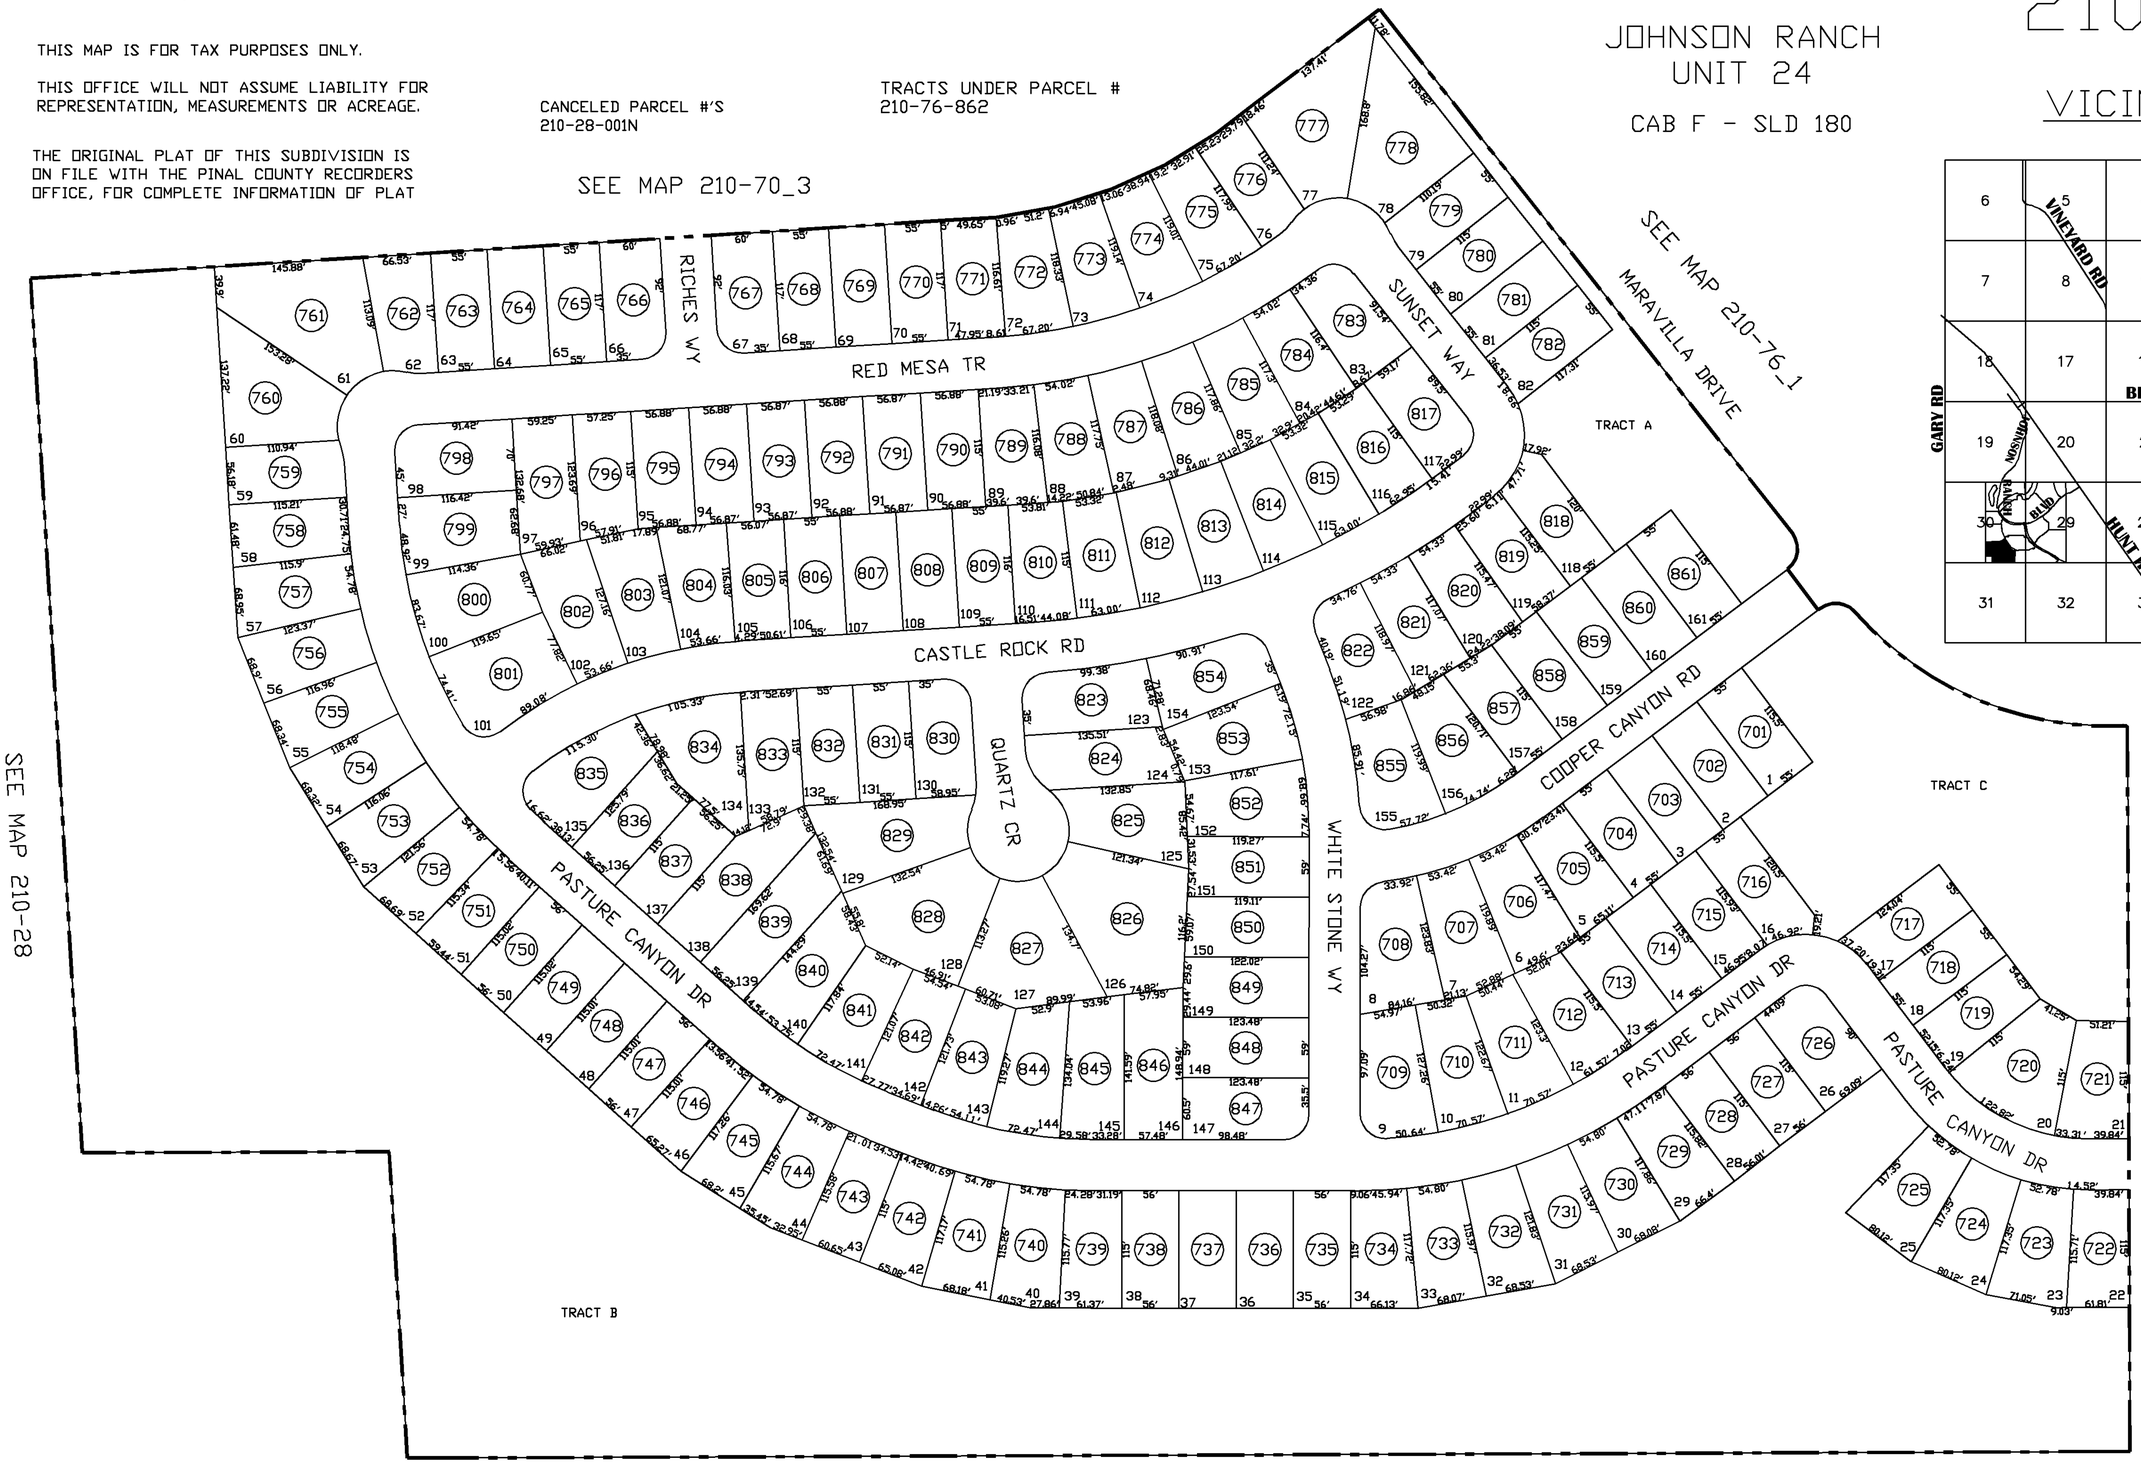

VICINITY MAP

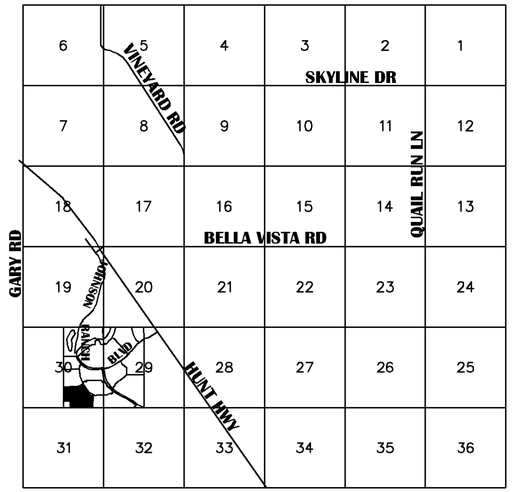

SCALE: 1" = 150'

7-5-2007

NORTH

PINAL COUNTY ASSESSORS MAP