SEC. 10 TN.6S RG.6E

THIS MAP IS FOR TAX PURPOSES ONLY.
THIS OFFICE WILL NOT ASSUME LIABILITY FOR REPRESENTATION, MEASUREMENTS OR ACREAGE.

THE ORIGINAL PLAT OF THIS SUBDIVISION IS ON FILE WITH THE PINAL COUNTY RECORDERS OFFICE.

AREA CODE

0402

SPECIAL DISTRICTS

00000

ALL TRACTS UNDER PARCEL # 505-87-716A

505-87_5

MISSION VALLEY
PHASE 4

CAB F - SLD 061

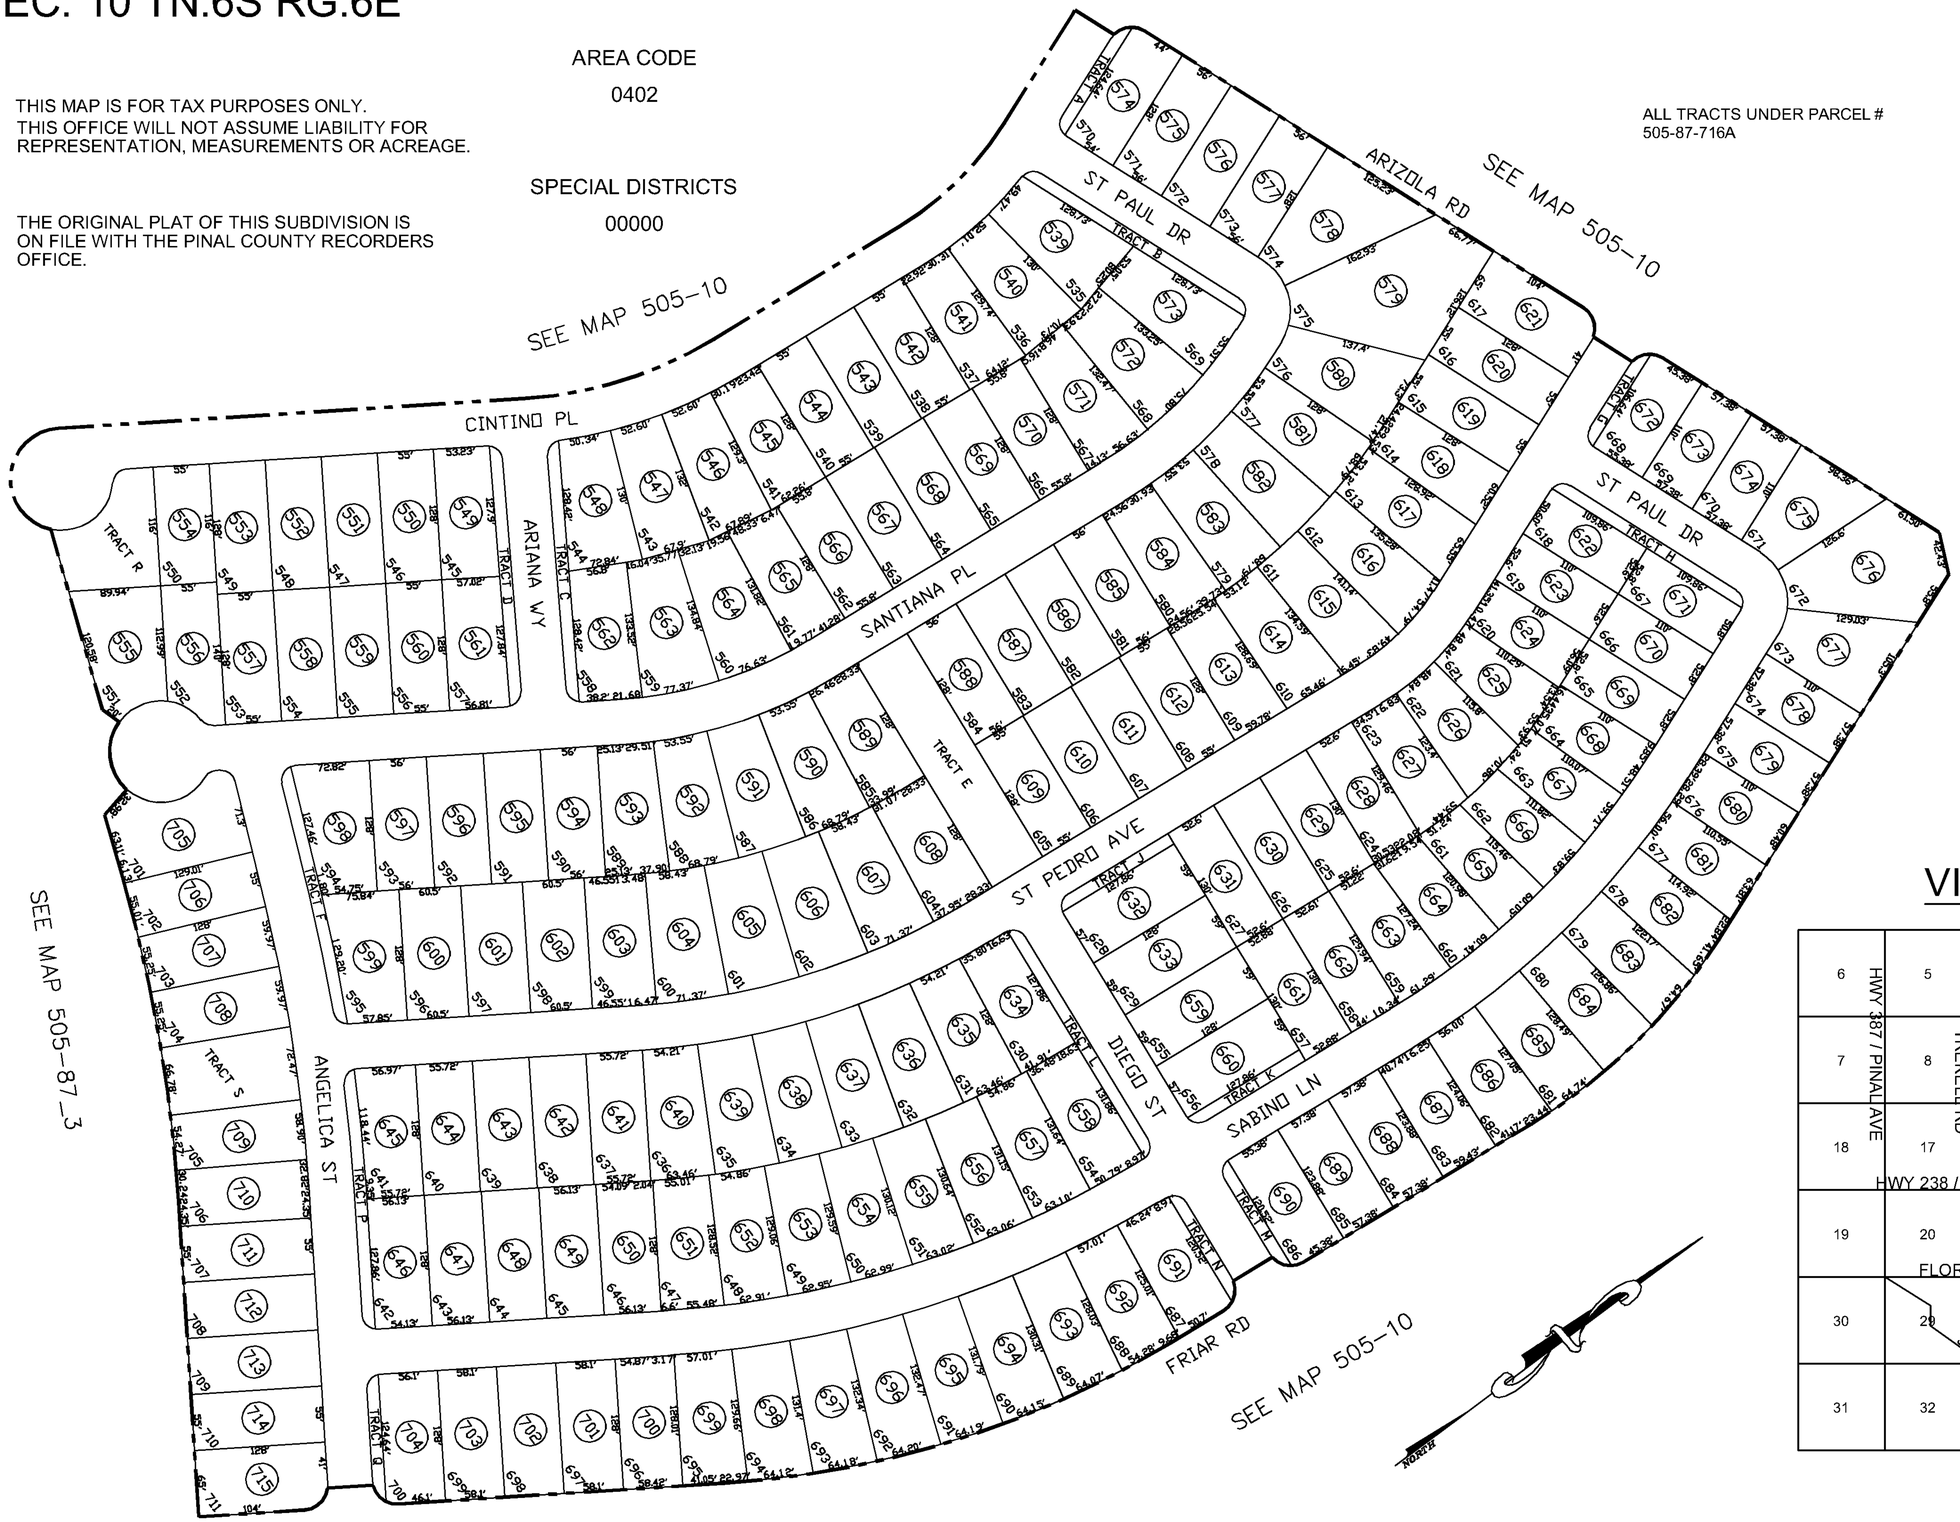

SCALE: 1" = 100'

UPDATED BY: LT
03-02-2007

VICINITY MAP

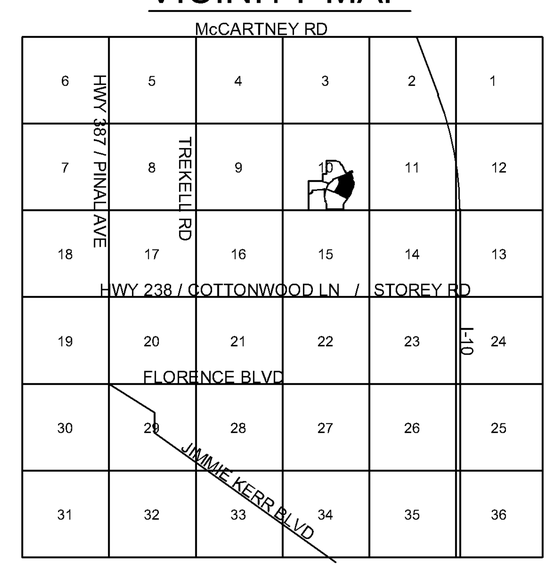

PINAL COUNTY ASSESSORS MAP