SEC. 20 SESE TN.6S RG.6E

506-09
2/2

AREA CODE

0000

SPECIAL DISTRICTS

00000
00000

THIS MAP IS FOR TAX PURPOSES ONLY.

THIS OFFICE WILL NOT ASSUME LIABILITY FOR REPRESENTATION, MEASUREMENTS OR ACREAGE.

THE ORIGINAL PLAT OF THIS SUBDIVISION IS ON FILE WITH THE PINAL COUNTY RECORDERS OFFICE, FOR COMPLETE INFORMATION OF PLAT AND CC&R's CALL (520) 868-7100.

EVERGREEN ADDITION
BK 02 - SLD 036

EVERGREEN ADDITION
2ND AMD
BK 06 - SLD 048

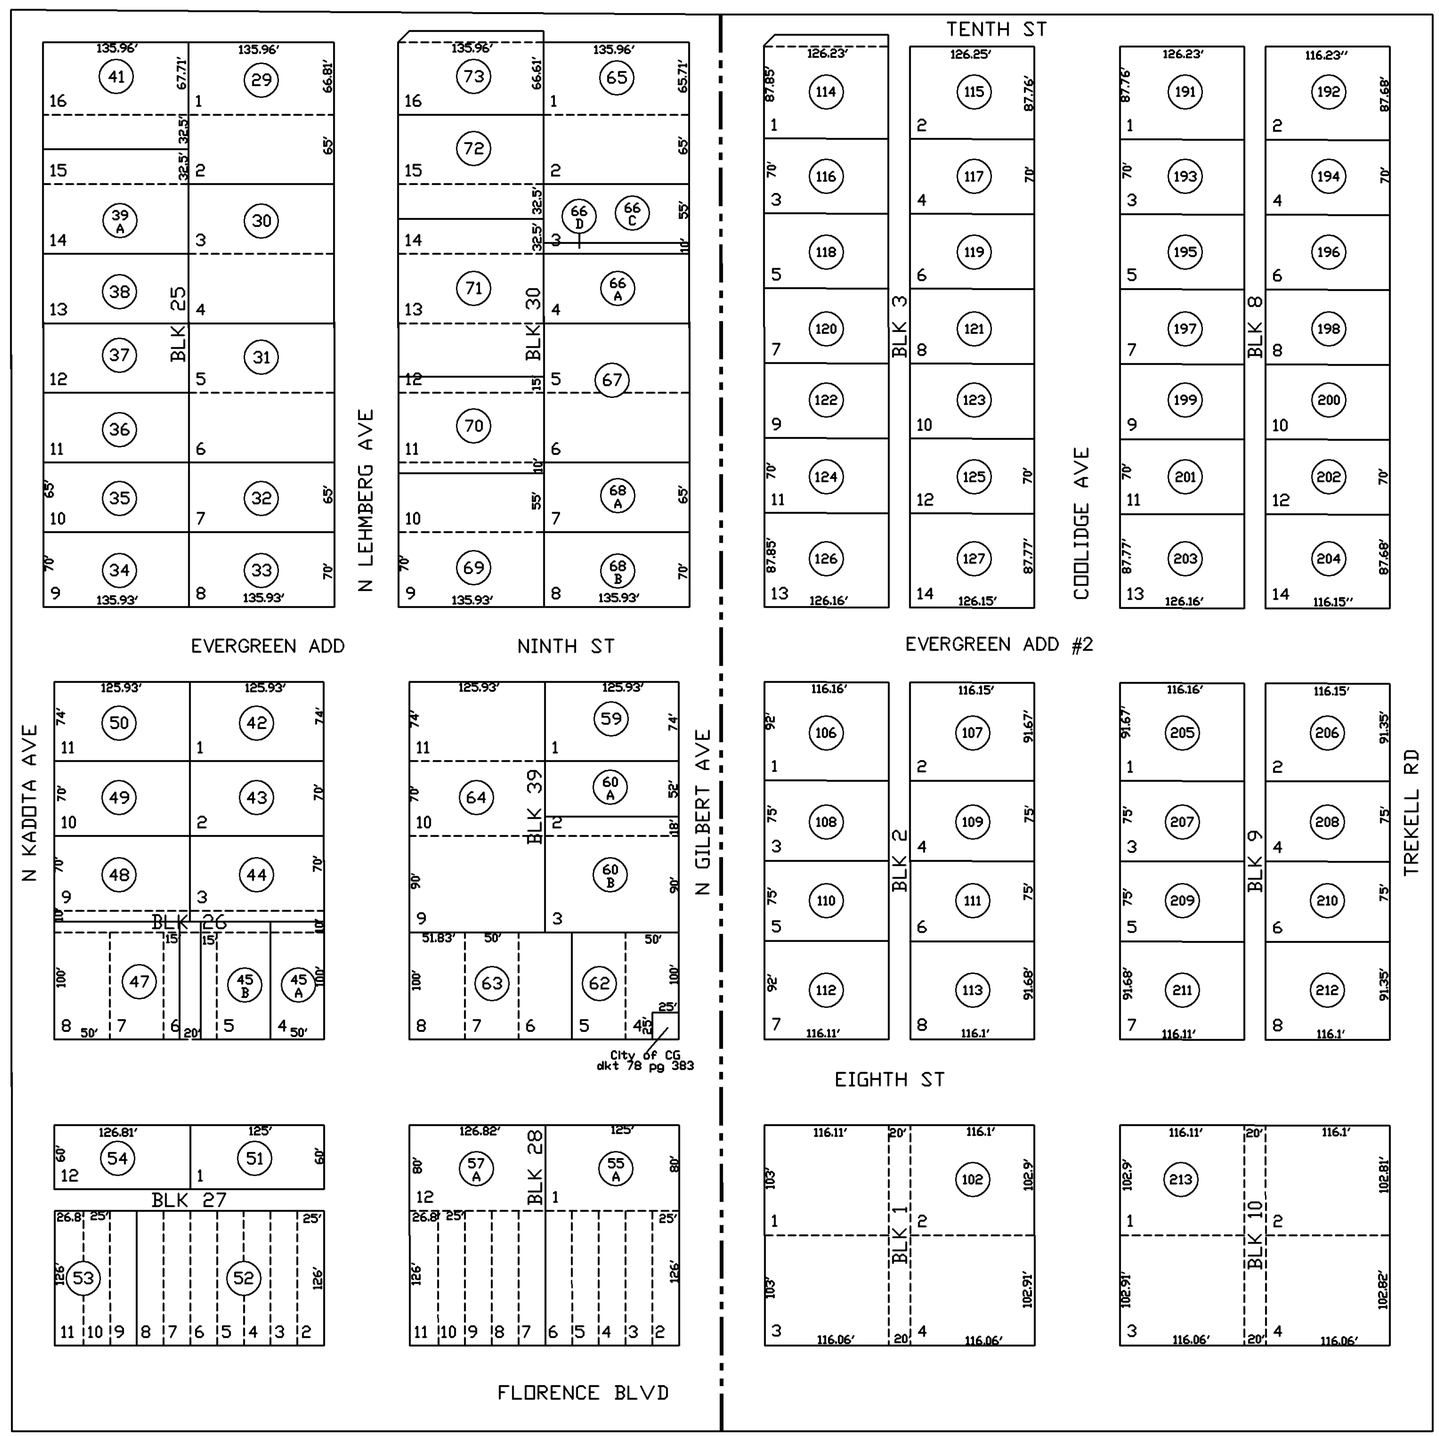

VICINITY MAP

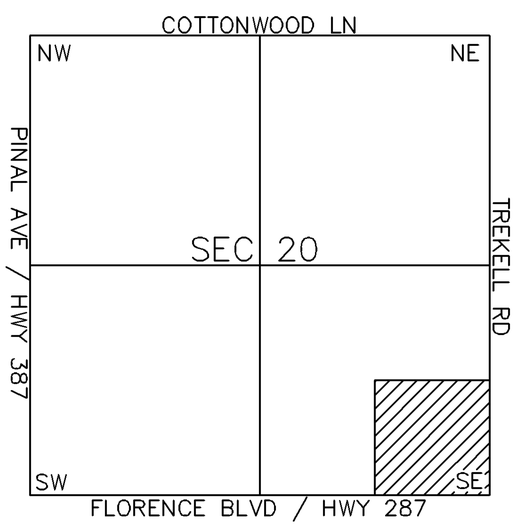

SCALE: 1" = 150'

04-04-2003

PINAL COUNTY ASSESSORS MAP