SEC. 17 TN.2S RG.8E

THIS MAP IS FOR TAX PURPOSES ONLY.

THIS OFFICE WILL NOT ASSUME LIABILITY FOR REPRESENTATION, MEASUREMENTS OR ACREAGE.

THE ORIGINAL PLAT OF THIS SUBDIVISION IS ON FILE WITH THE PINAL COUNTY RECORDERS OFFICE, FOR COMPLETE INFORMATION OF PLAT AND CC&R's CALL (520) 868-7100.

109-26_2

WAYNE RANCH

CAB E - SLD 038

AREA CODE

0000

TRACTS PARCEL #
109-26-424

SEE MAP 109-24_1

SPECIAL DISTRICTS

00000
00000

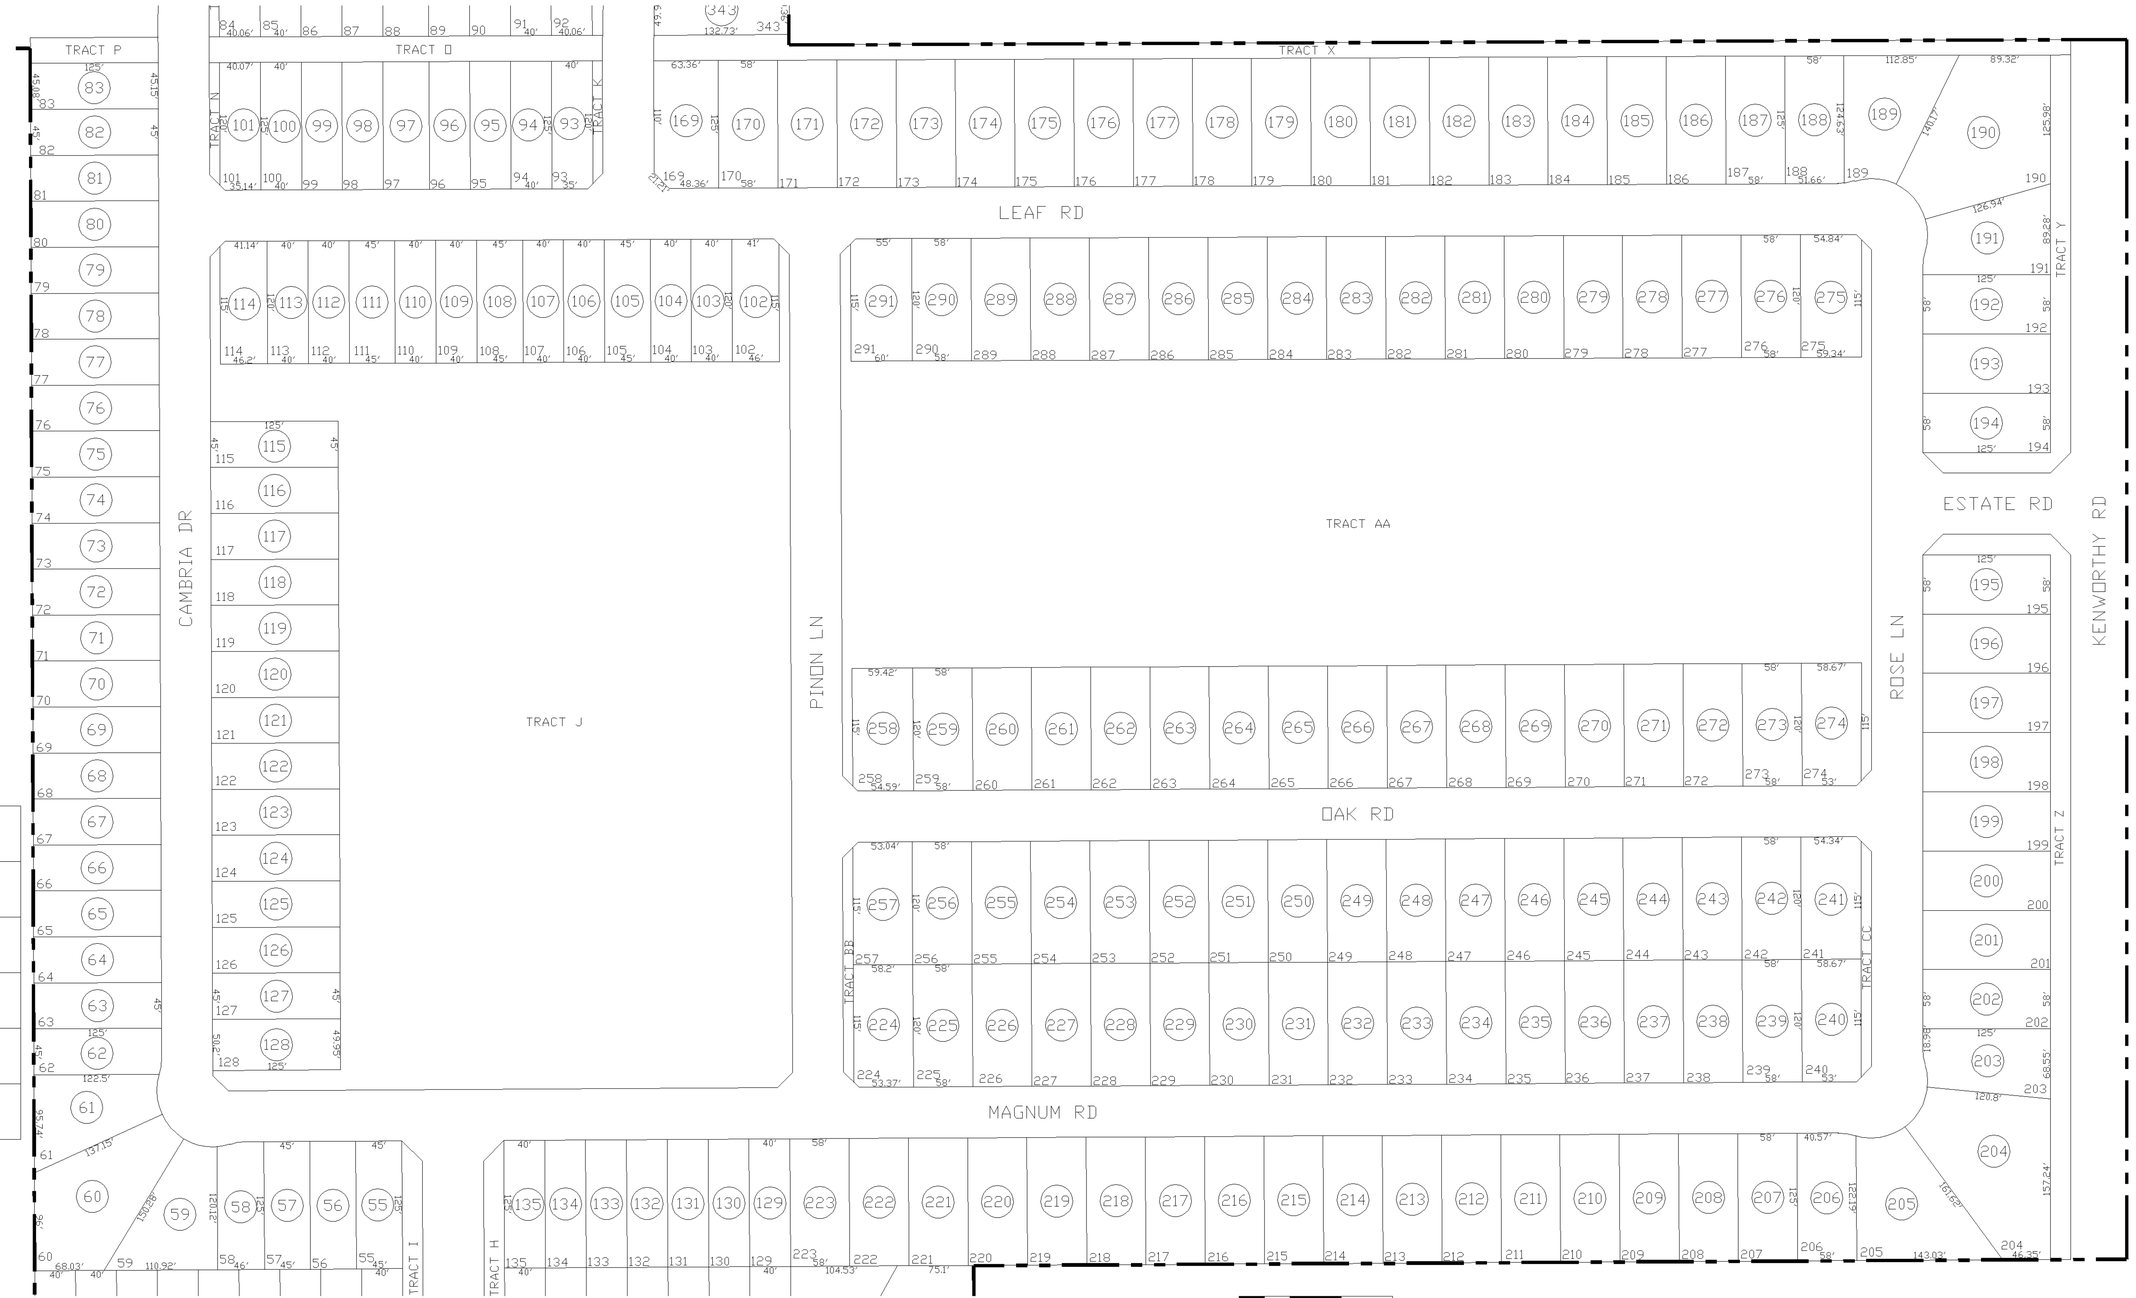

PARCELS CANCELED
104-24-009, 016, 017

VICINITY MAP

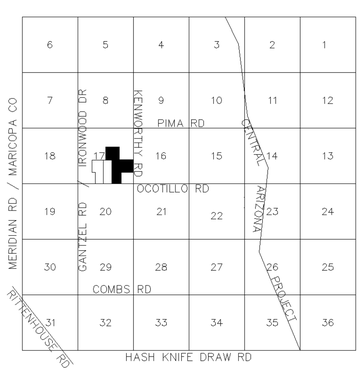

SCALE: 1" = 150'

03-25-2004

PINAL COUNTY ASSESSORS MAP