SEC. 29, TN.2S RG.8E

SEE MAP 109-31_4

109-31_5

PECAN CREEK SOUTH UNIT 3

CAB F - SLD 186

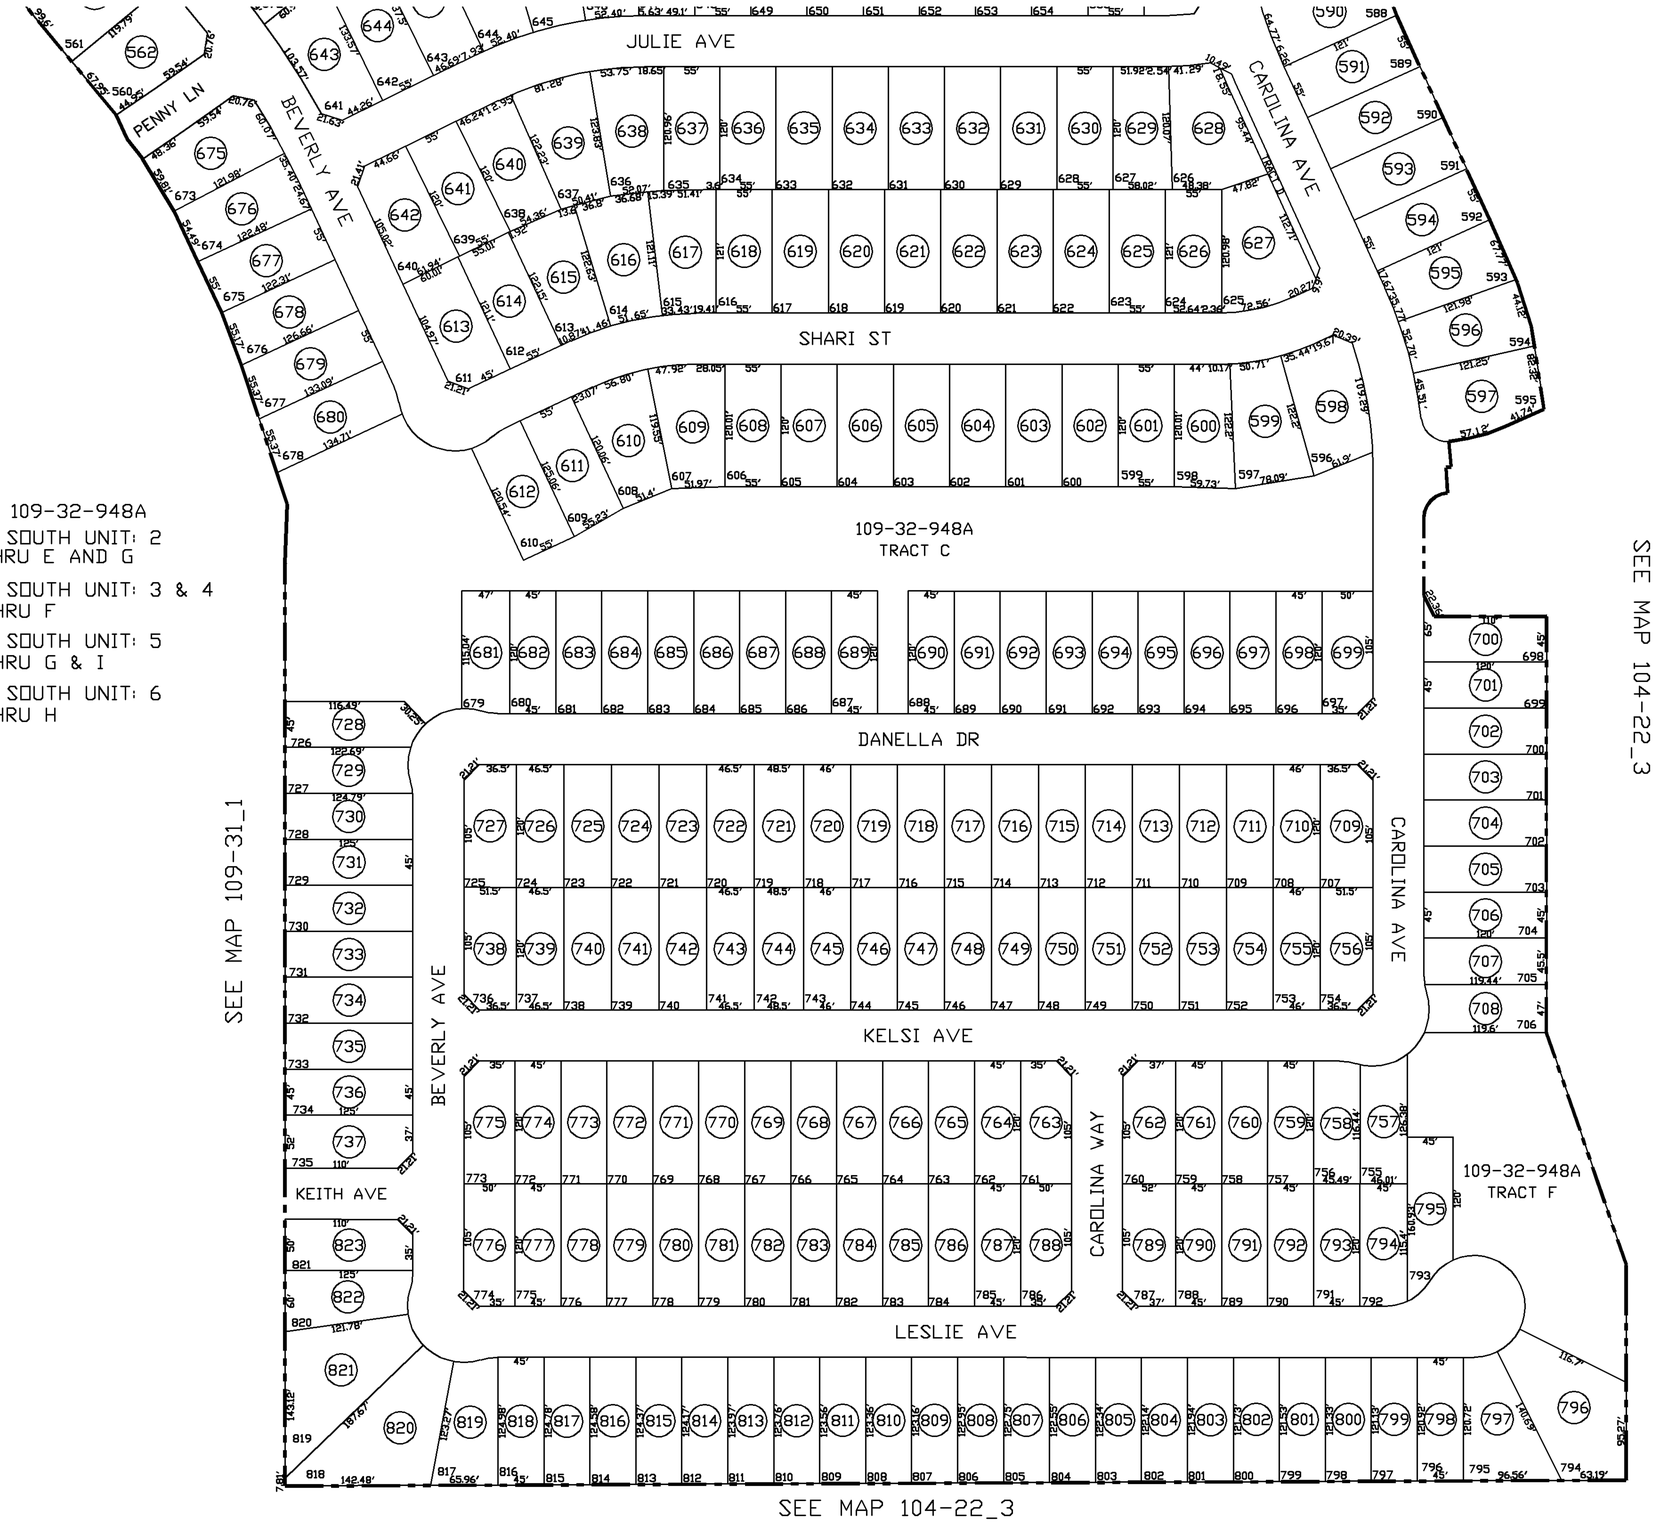

COMMON AREA: 109-32-948A

PECAN CREEK SOUTH UNIT: 2
TRACTS A THRU E AND G

PECAN CREEK SOUTH UNIT: 3 & 4
TRACTS A THRU F

PECAN CREEK SOUTH UNIT: 5
TRACTS A THRU G & I

PECAN CREEK SOUTH UNIT: 6
TRACTS A THRU H

THIS MAP IS FOR VALUATION PURPOSES ONLY.

THIS OFFICE WILL NOT ASSUME LIABILITY FOR REPRESENTATION, MEASUREMENTS OR ACREAGE.

THE ORIGINAL PLAT OF THIS SUBDIVISION IS ON FILE WITH THE PINAL COUNTY RECORDERS OFFICE.

CANCELED PARCEL #
104-22-008T

0 50 100 150
FEET
Updated by: Y
2-4-2009

NORTH

VICINITY MAP

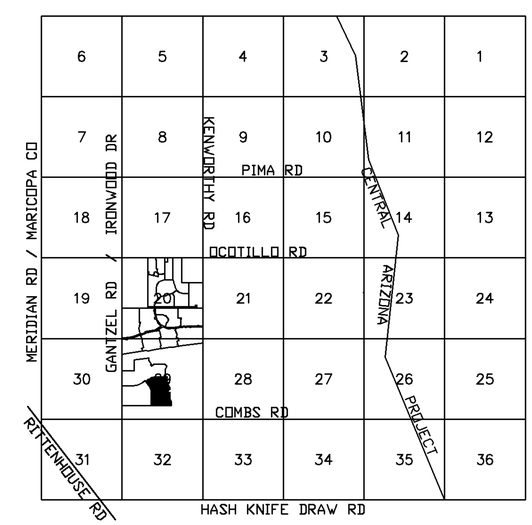

PINAL COUNTY ASSESSORS MAP