SEC. 21 TN.3S RG.8E

SEE MAP 210-77_3

210-77_4

ALL TRACTS UNDER PARCEL #
210-77-634A

RANCHO BELLA VISTA SOUTH
PHASE 2

CAB F - SLD 078

AREA CODE

0000

SPECIAL DISTRICTS

00000
00000

THIS MAP IS FOR TAX PURPOSES ONLY.

THIS OFFICE WILL NOT ASSUME LIABILITY FOR REPRESENTATION, MEASUREMENTS OR ACREAGE.

THE ORIGINAL PLAT OF THIS SUBDIVISION IS ON FILE WITH THE PINAL COUNTY RECORDERS OFFICE, FOR COMPLETE INFORMATION OF PLAT AND CC&R's CALL (520) 868-7100.

CANCELED PARCEL #'S
210-21-002C

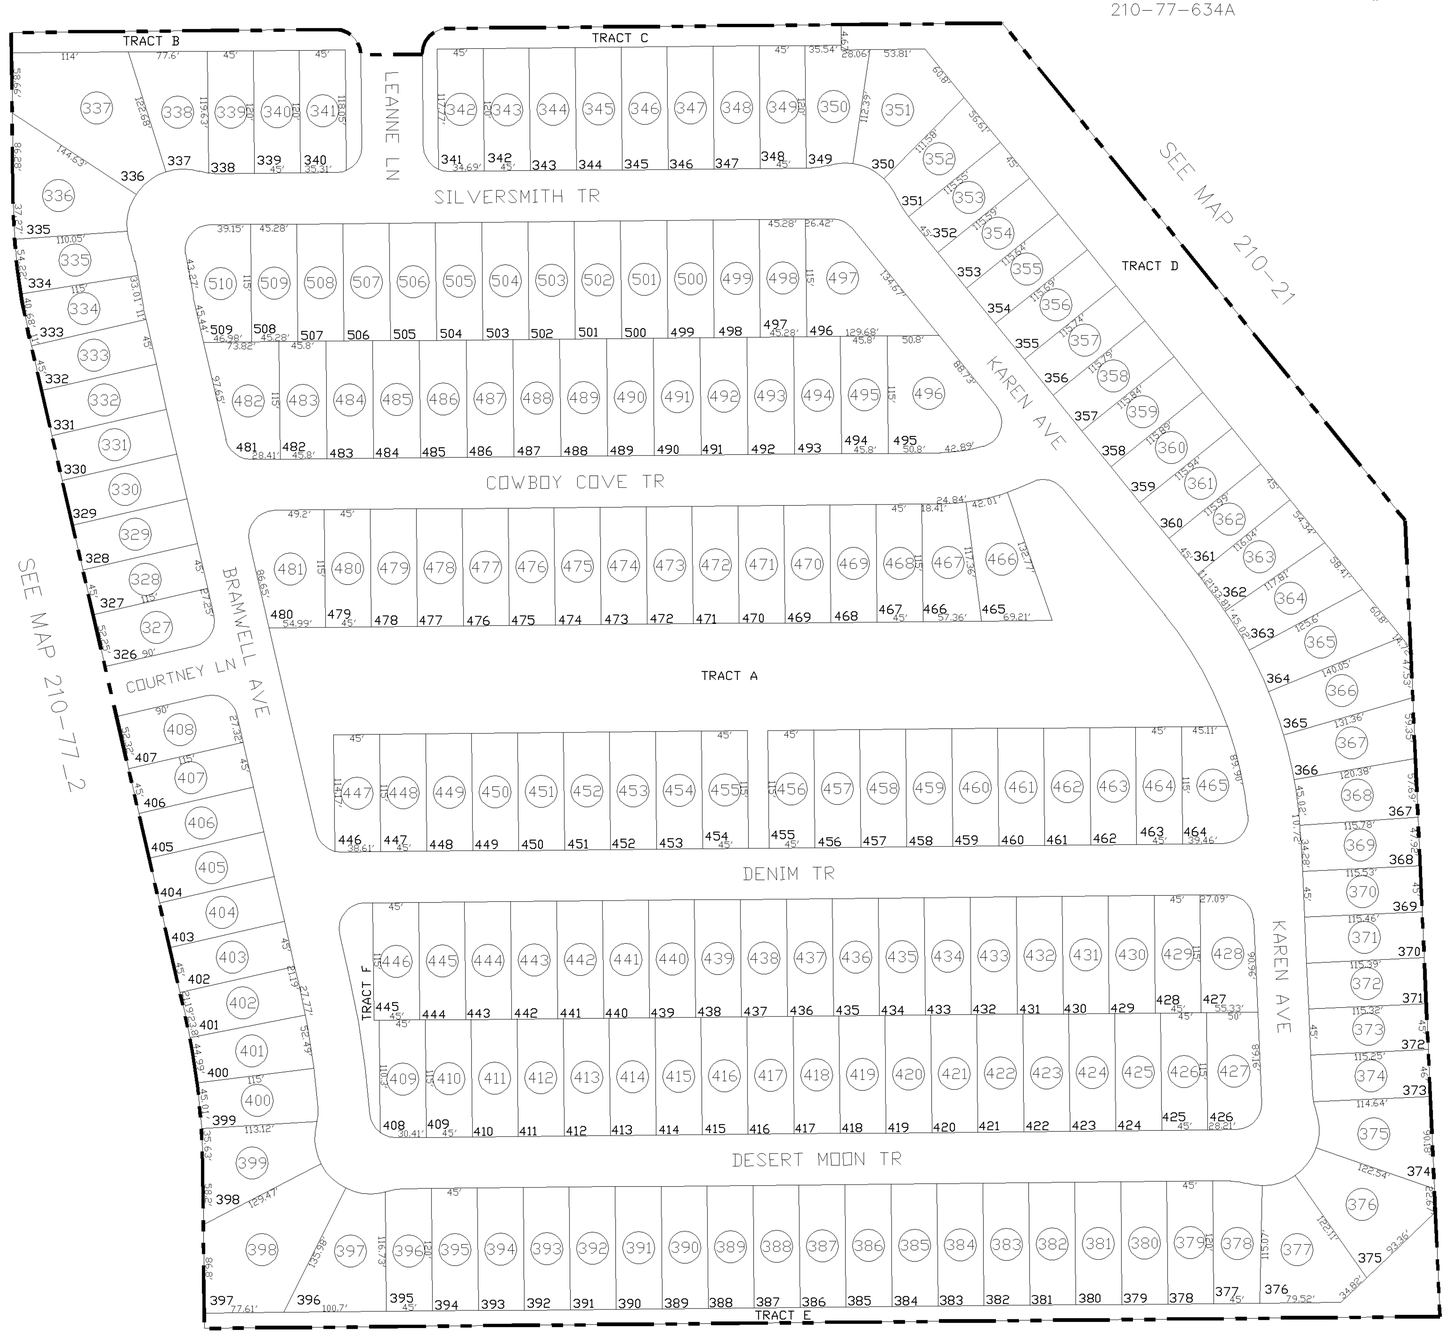

VICINITY MAP

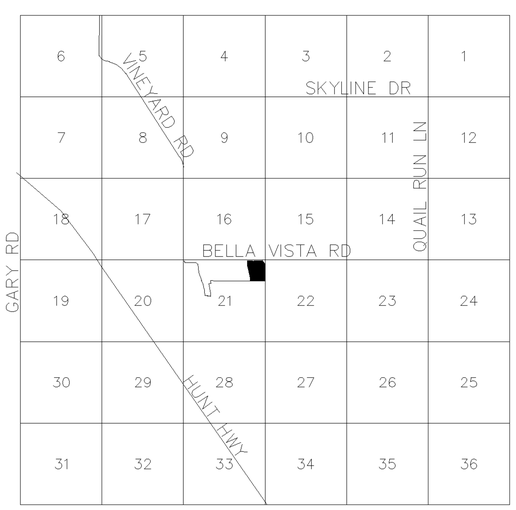

SCALE: 1" = 150'

Drawn by: DN
12-14-2006

PINAL COUNTY ASSESSORS MAP