SEC. 22 TN.4S RG.3E

512-09
2/2

PARCEL 13B OF THE VILLAGES
AT RANCHO EL DORADO

CAB E - SLD 009

AREA CODE
2027

SPECIAL DISTRICTS
16602
00000

VICINITY MAP

THIS MAP IS FOR TAX PURPOSES ONLY.

THIS OFFICE WILL NOT ASSUME LIABILITY FOR REPRESENTATION, MEASUREMENTS OR ACREAGE.

THE ORIGINAL PLAT OF THIS SUBDIVISION IS ON FILE WITH THE PINAL COUNTY RECORDERS OFFICE, FOR COMPLETE INFORMATION OF PLAT AND CC&R's CALL (520) 866-7100.

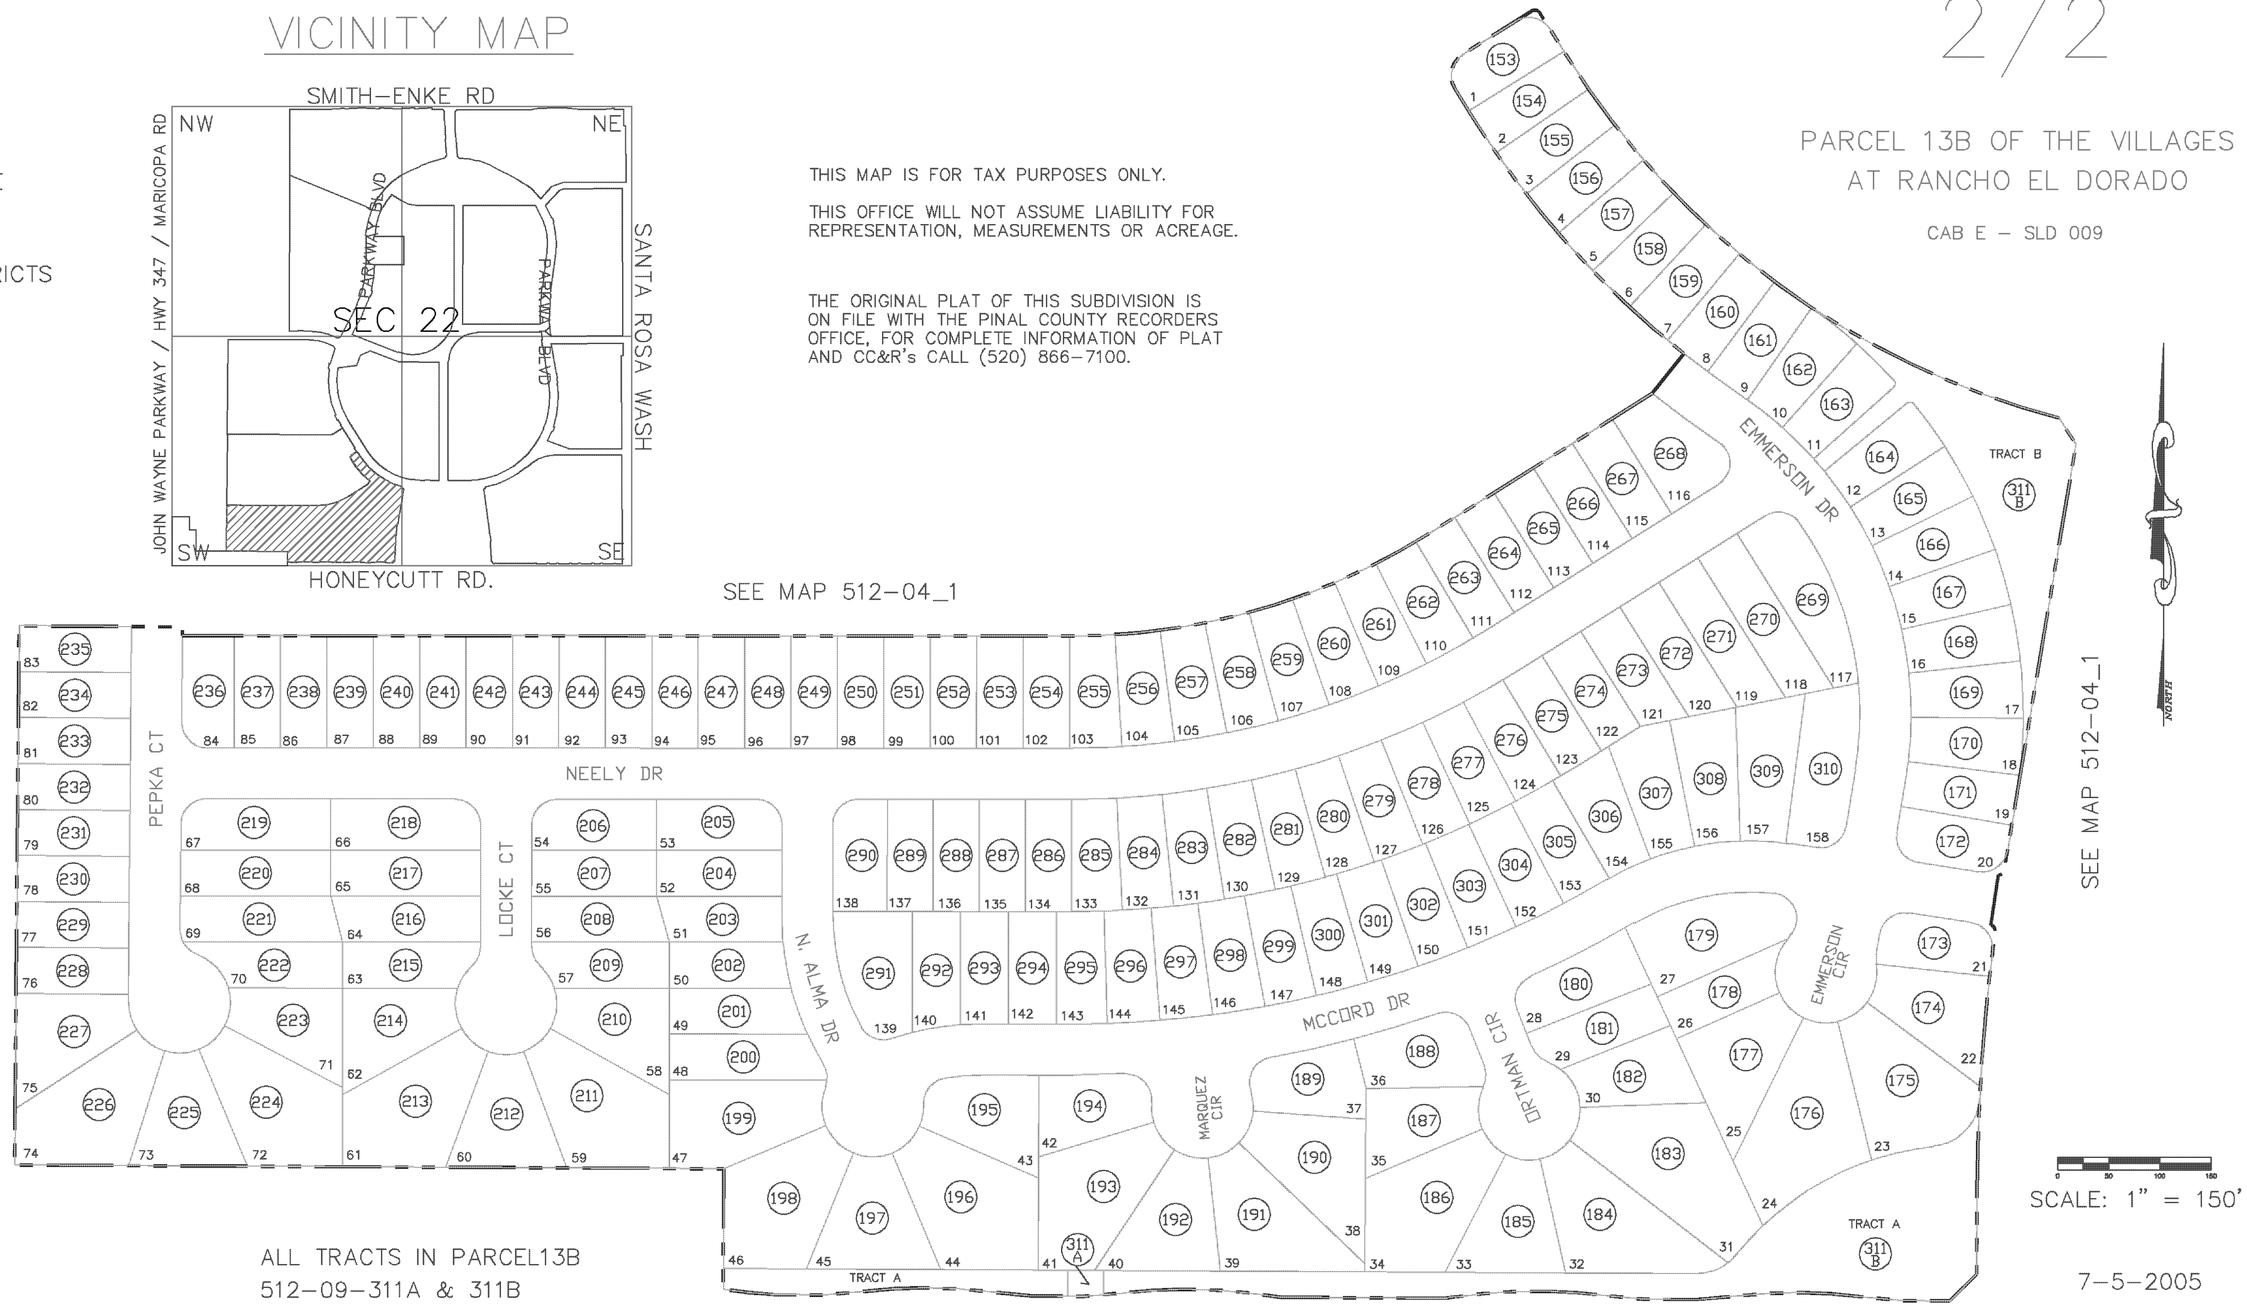

ALL TRACTS IN PARCEL13B
512-09-311A & 311B

CANCELED PARCELS
512-04-010

PINAL COUNTY ASSESSORS MA