SEC. 35 TN.5S RG.6E

515-39_4

PARCEL DD
AT McCARTNEY CENTER

CAB F - SLD 042

TRACTS UNDER PARCEL #
515-39-394

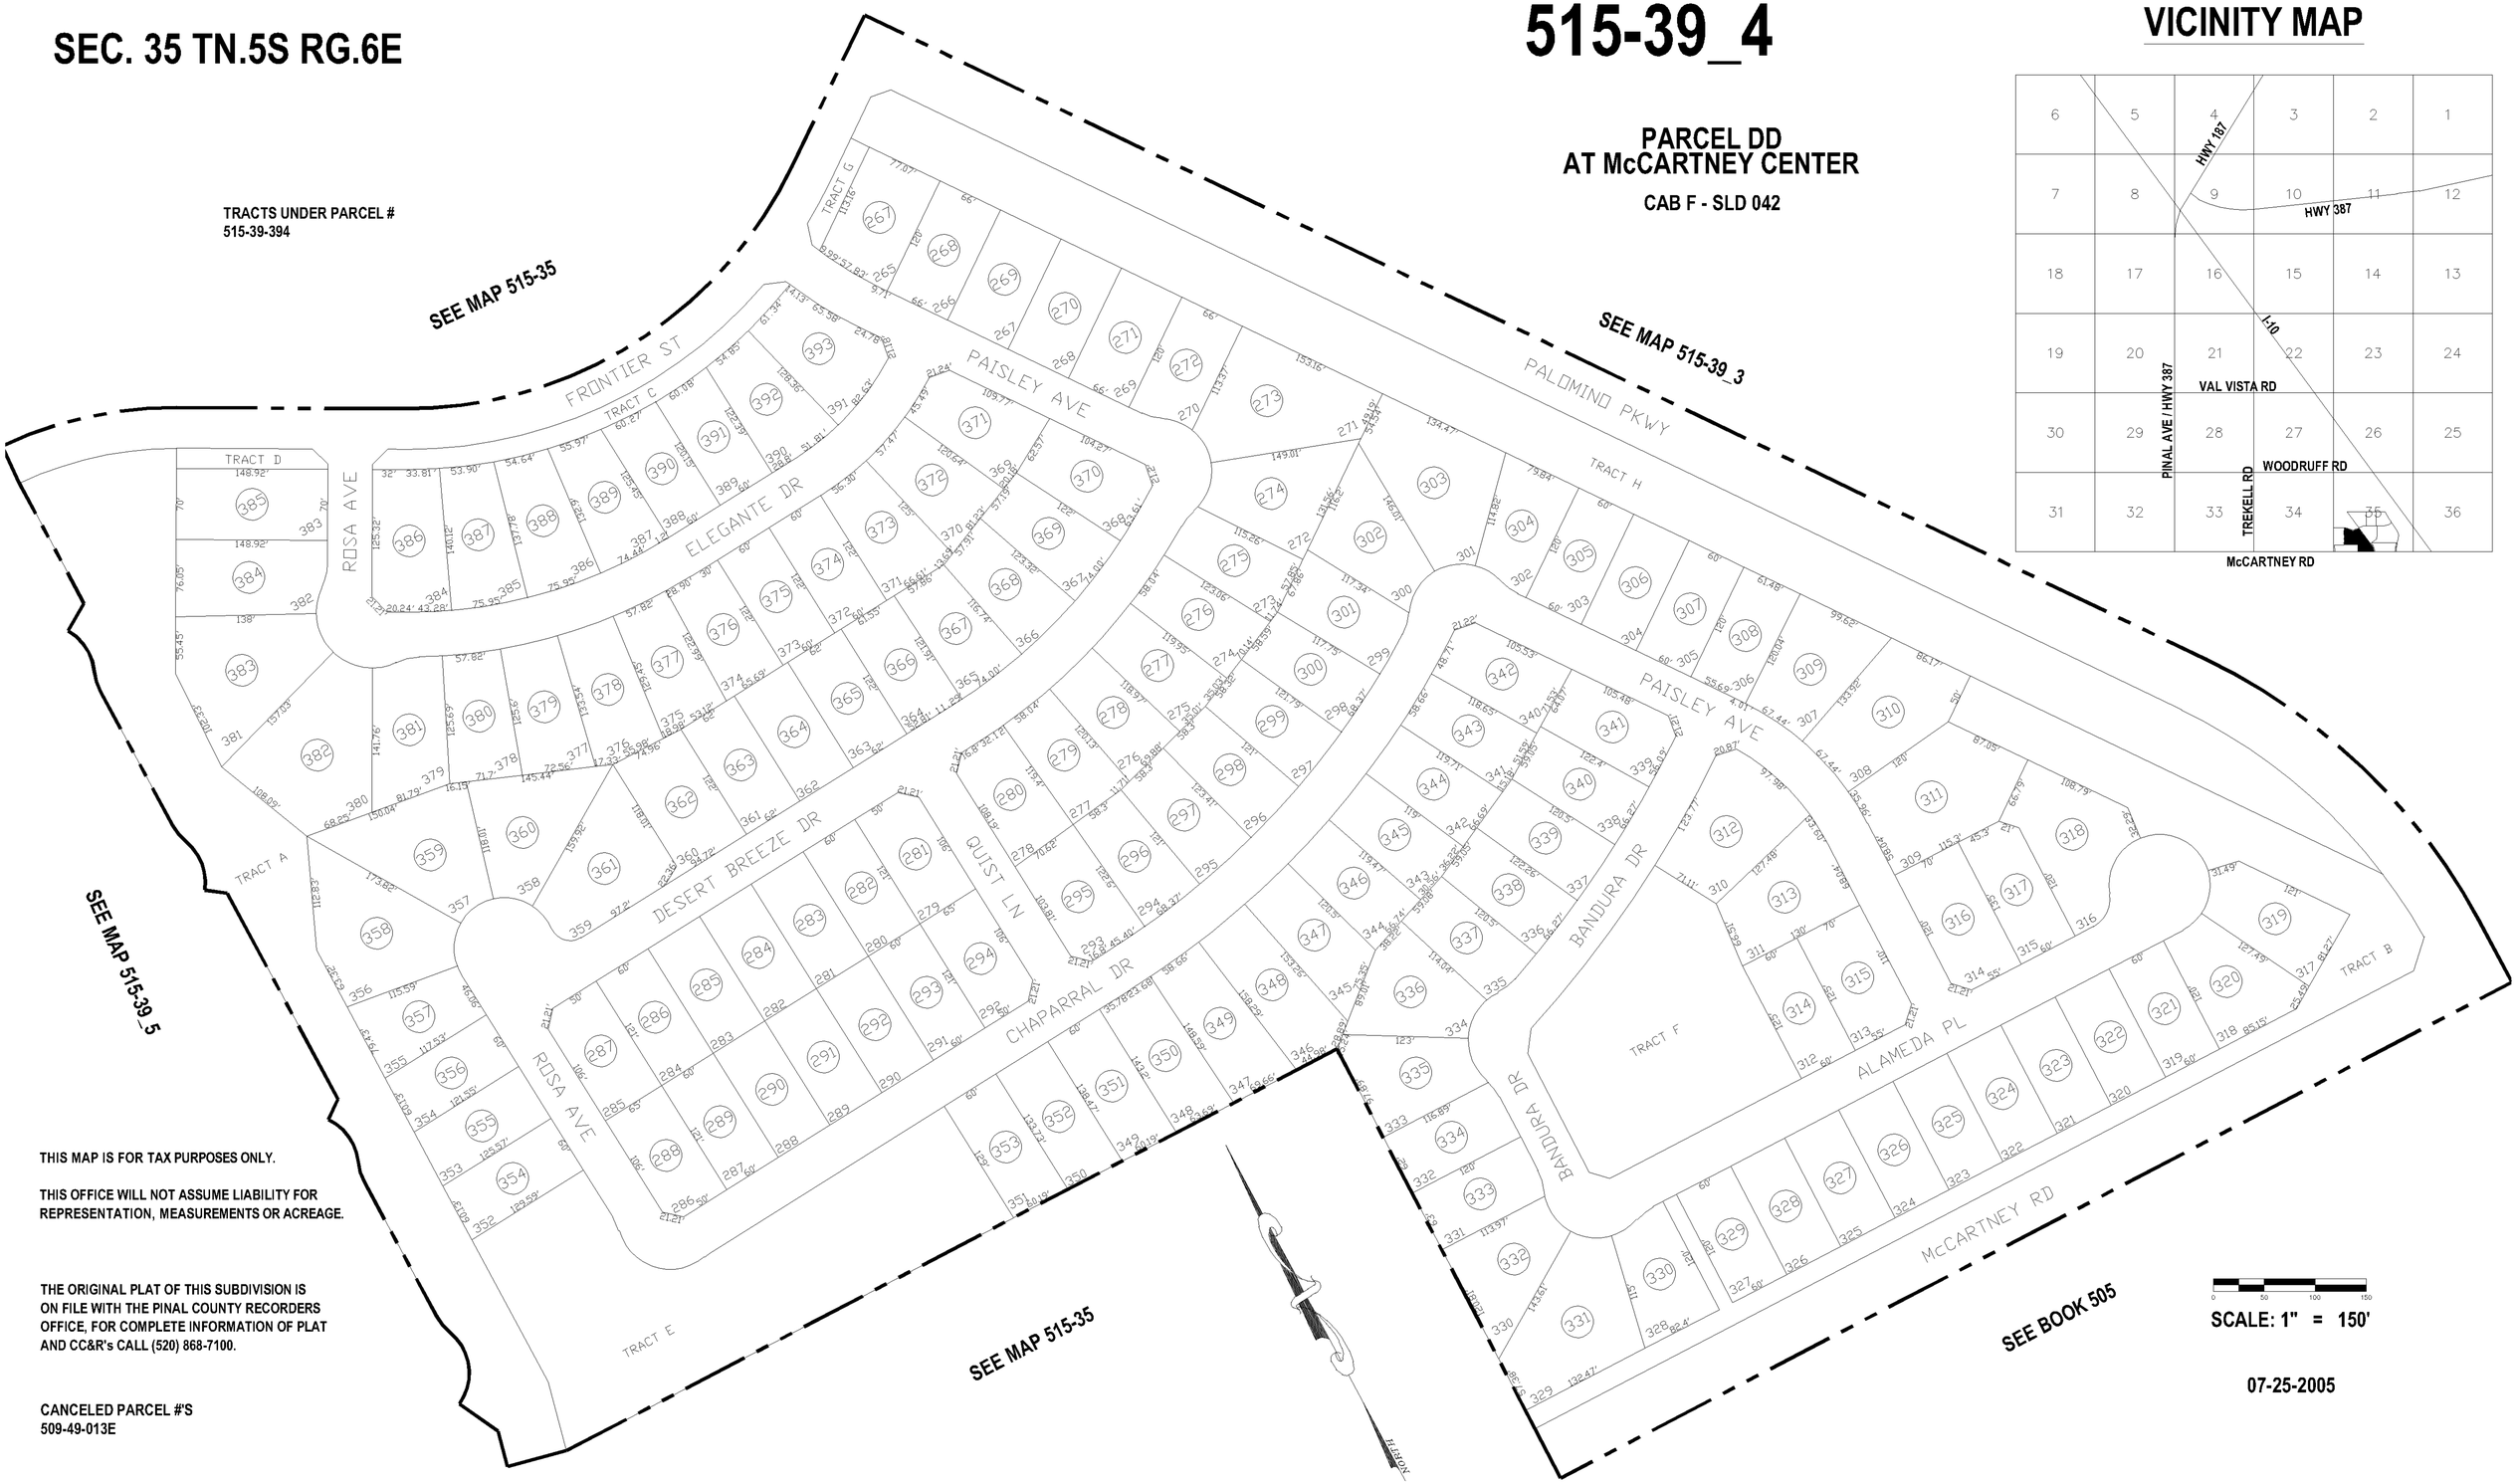

VICINITY MAP

THIS MAP IS FOR TAX PURPOSES ONLY.

THIS OFFICE WILL NOT ASSUME LIABILITY FOR REPRESENTATION, MEASUREMENTS OR ACREAGE.

THE ORIGINAL PLAT OF THIS SUBDIVISION IS ON FILE WITH THE PINAL COUNTY RECORDERS OFFICE, FOR COMPLETE INFORMATION OF PLAT AND CC&R's CALL (520) 868-7100.

CANCELED PARCEL #'S
509-49-013E

SCALE: 1" = 150'

07-25-2005

PINAL COUNTY ASSESSORS MAP